


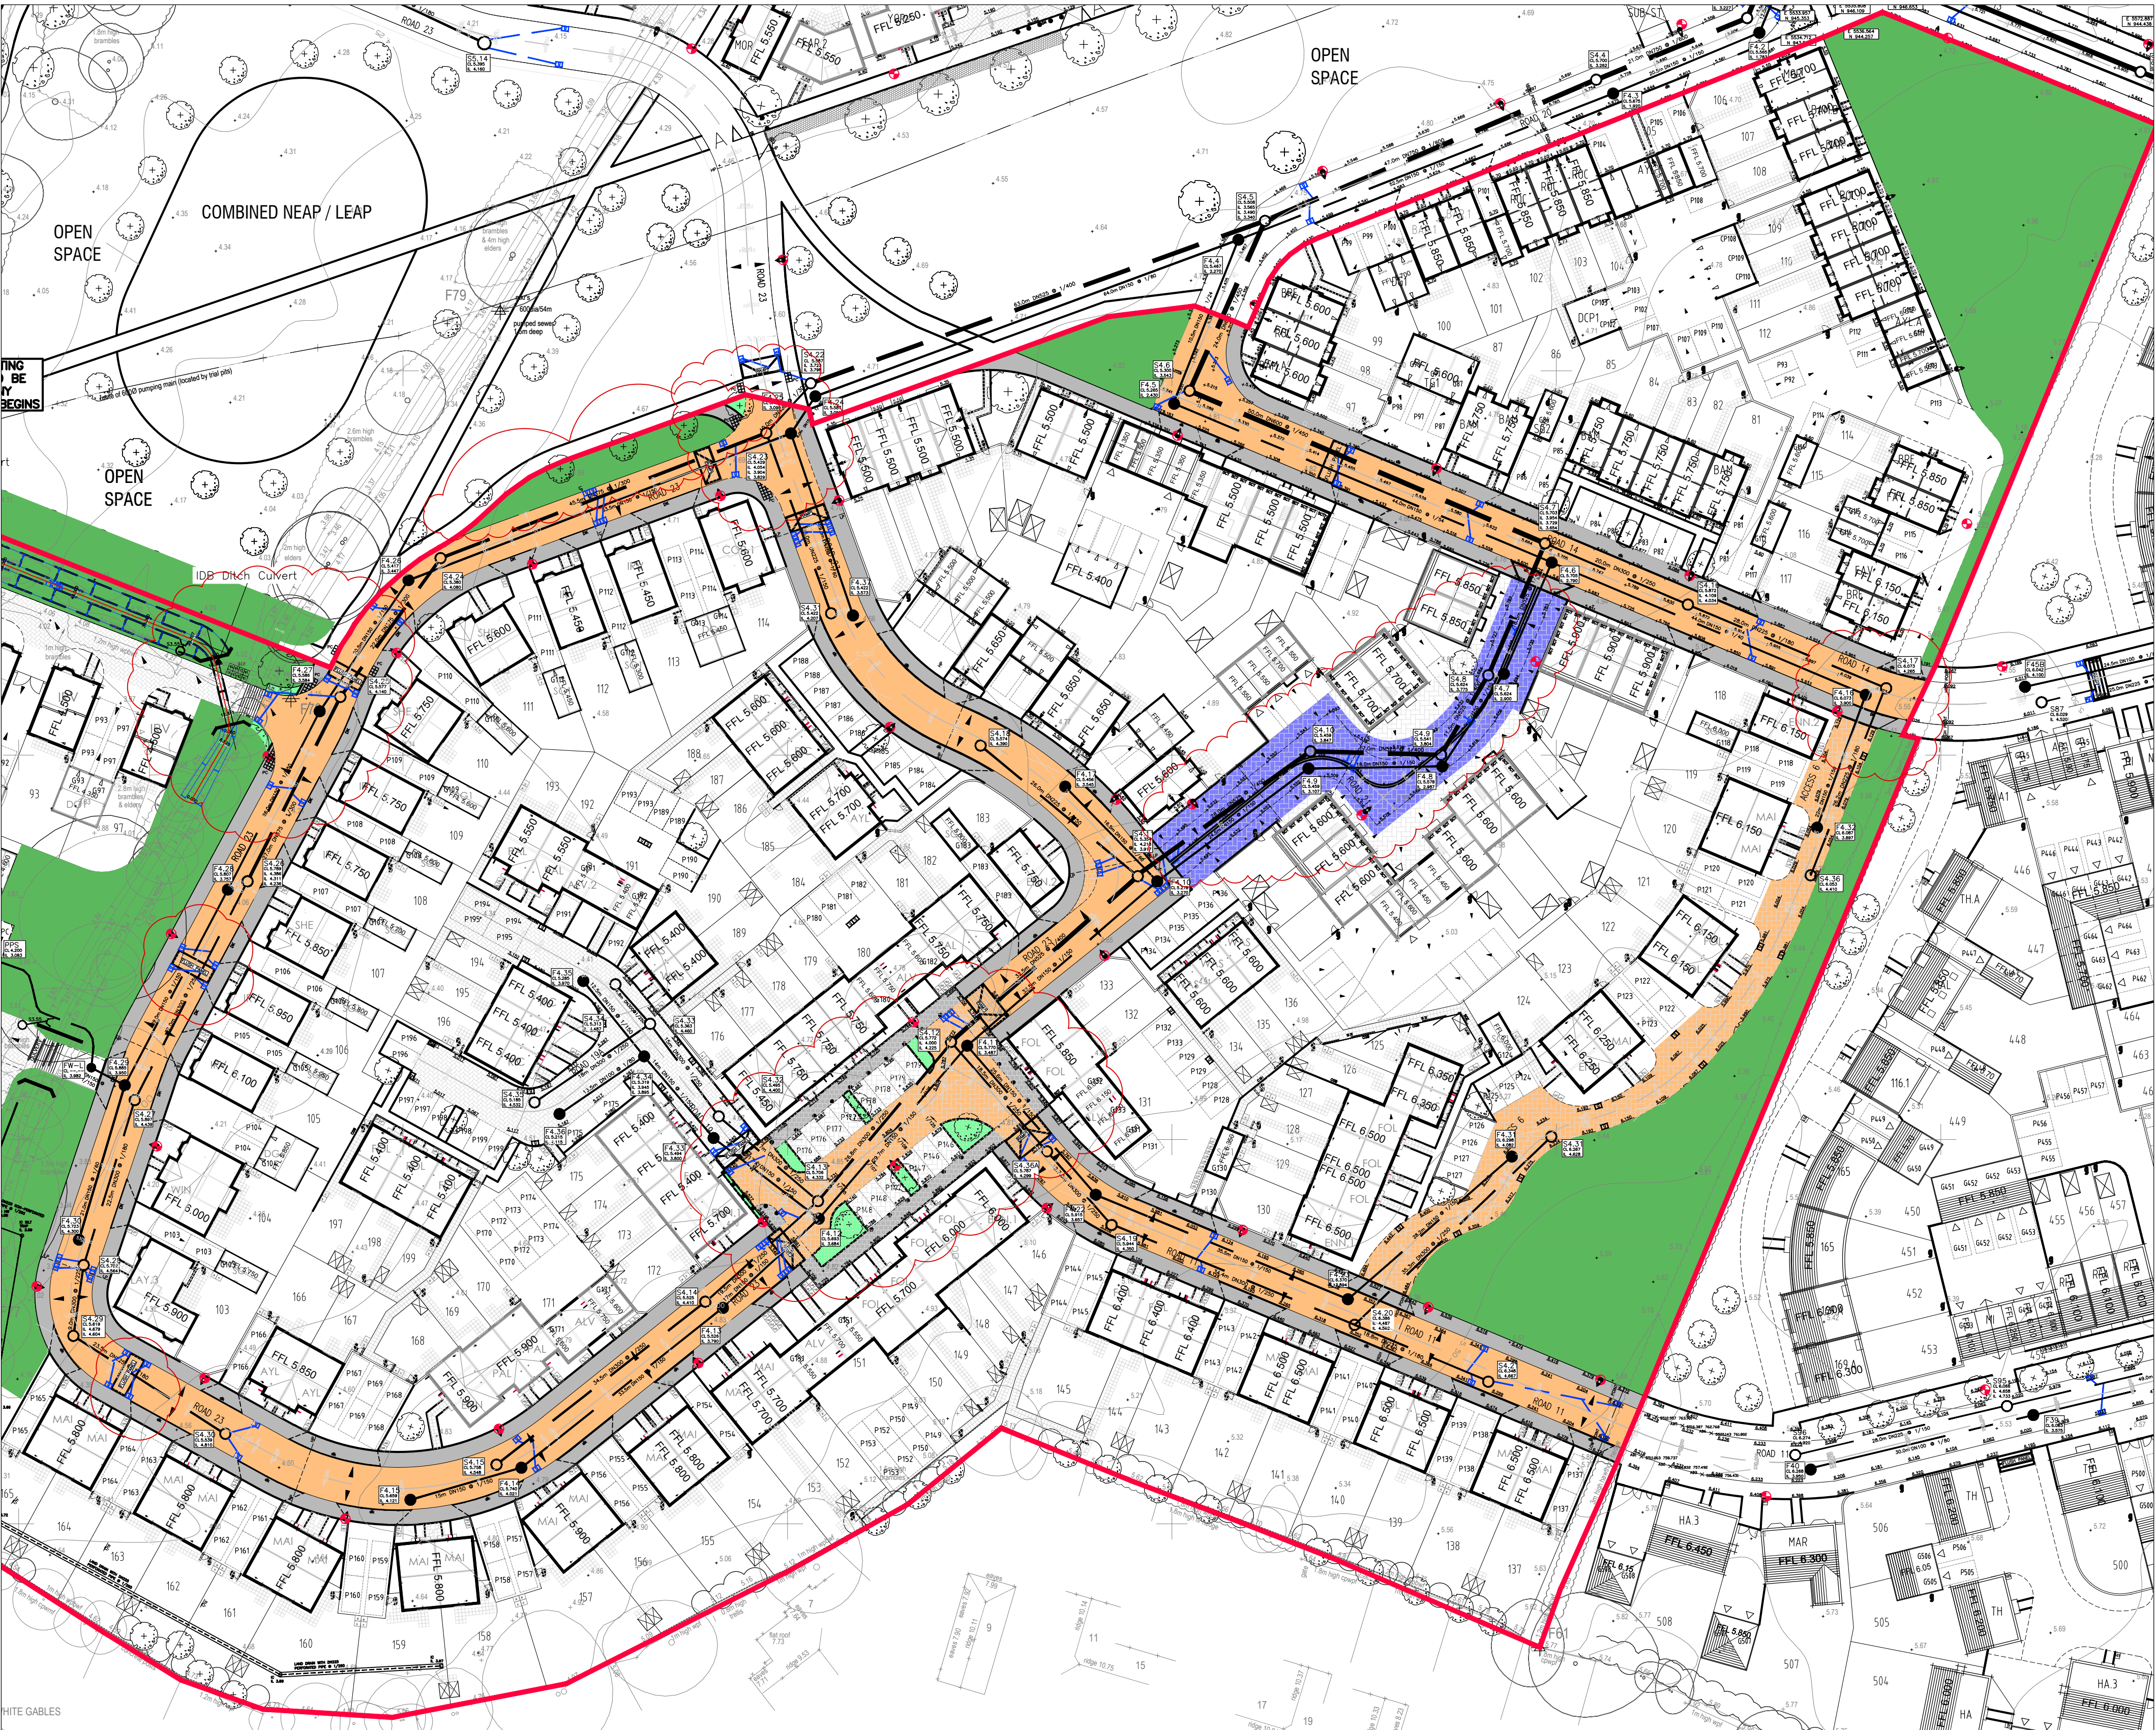

INSET



KEY:

Proposed Adoptable Sewers:

Foul sewer (Section 104)

Storm sewer (Section 104)

Highway Gully (Section 38)

Proposed Private Drainage:

Foul drain

Storm drain

Rodding eye

Yard gully

Aco drain

All private inspection chambers shall be polypropylene non-access chambers in accordance with The Building Regulations, Part H.

Chamber sizes:

Depth to invert <1.2m DN300

Depth to invert >1.2m DN475

Invert levels shown thus:

Finished floor levels shown thus: FFL 10.00

Fall Arrows

Proposed Levels

Primary Access

Secondary Access

Section 38 Works:

Verge

Footway

Carriageway

Area to be adopted by

Arun District Council as

Public Open Space

Area to be maintained by

GreenBelt management

Company

Bartley Management

Company

Ownership Boundary

Broxap BX1539 Manchester

with reflective band bollard to prevent

unauthorised entry. Positioned at

3.0m centers where possible

Ensign Bollards

Brass studs, drilled and epoxy resined

into the surface of the block paving

positioned at 3.0m centres and at all

changes of direction.

Marker blocks to define highway

boundary

Street name plate positions

POS Bench positions

Knee Rail (see dwg 4180:KR)

Adoptable Street Lighting Specification

Column – 6.0m straight shaft (no outreach bracket), coating Amercoat 71P/PSX 700 Polysiloxane and Amercoat 4560 GF epoxy glass flake root protection all as per West Sussex County Council PFI Specification.
Lantern – WRTL Arc 80 with Cosmopolis 60W lamp with 5 degree tilt. Lanterns to be part night switched.
Switch Controls – 35/18 Zodion SS19 set midnight to 5:30
Colour: Cyprus green (BS14C39).


All columns to have statutory feeds from the DNO (SSE)

A shield is to be supplied to the column adjacent to plots 50/51

Columns annotated as shown to be dimmed to between 70 and 75%

Private Street Lighting Specification

Private street lighting to be as adoptable lighting but columns painted black and contact details of Arun District Council added to the columns

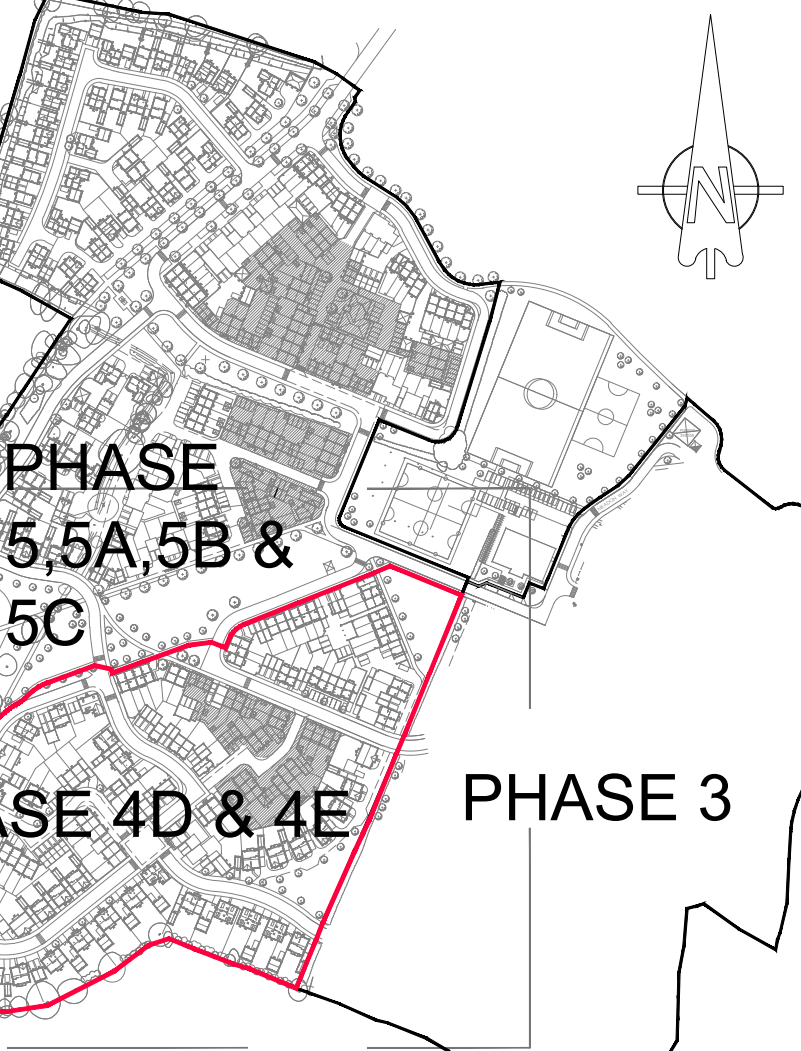

WHITE LINING SCHEDULE

LINE No	REFERENCE No	MARK	GAP	WIDTH	DESCRIPTION
WL1	1057	—	—	—	Cycle lane, track or route
WL2	1003	300	150	100	Give Way Markings

A	03/06/18	Amended to suit WSCC comments.	HJS
REV. No.	DATE	DESCRIPTION	INITIALS
Client			
Project	Phase 4 D & E	Felpham, Bognor Regis	
Title	Section 38 Layout		
Scale	1:500@A1	Date	Nov '10
Checked	AMc	Drawn	WSR
Drawing No.	4348:5000	Rev	A

BARRATT

MJA CONSULTING

CIVIL AND STRUCTURAL ENGINEERS

58-62 Oak Street, Abingdon

Oxon, OX14 5BZ

Tel: 01235 555173

Fax: 01235 523226

