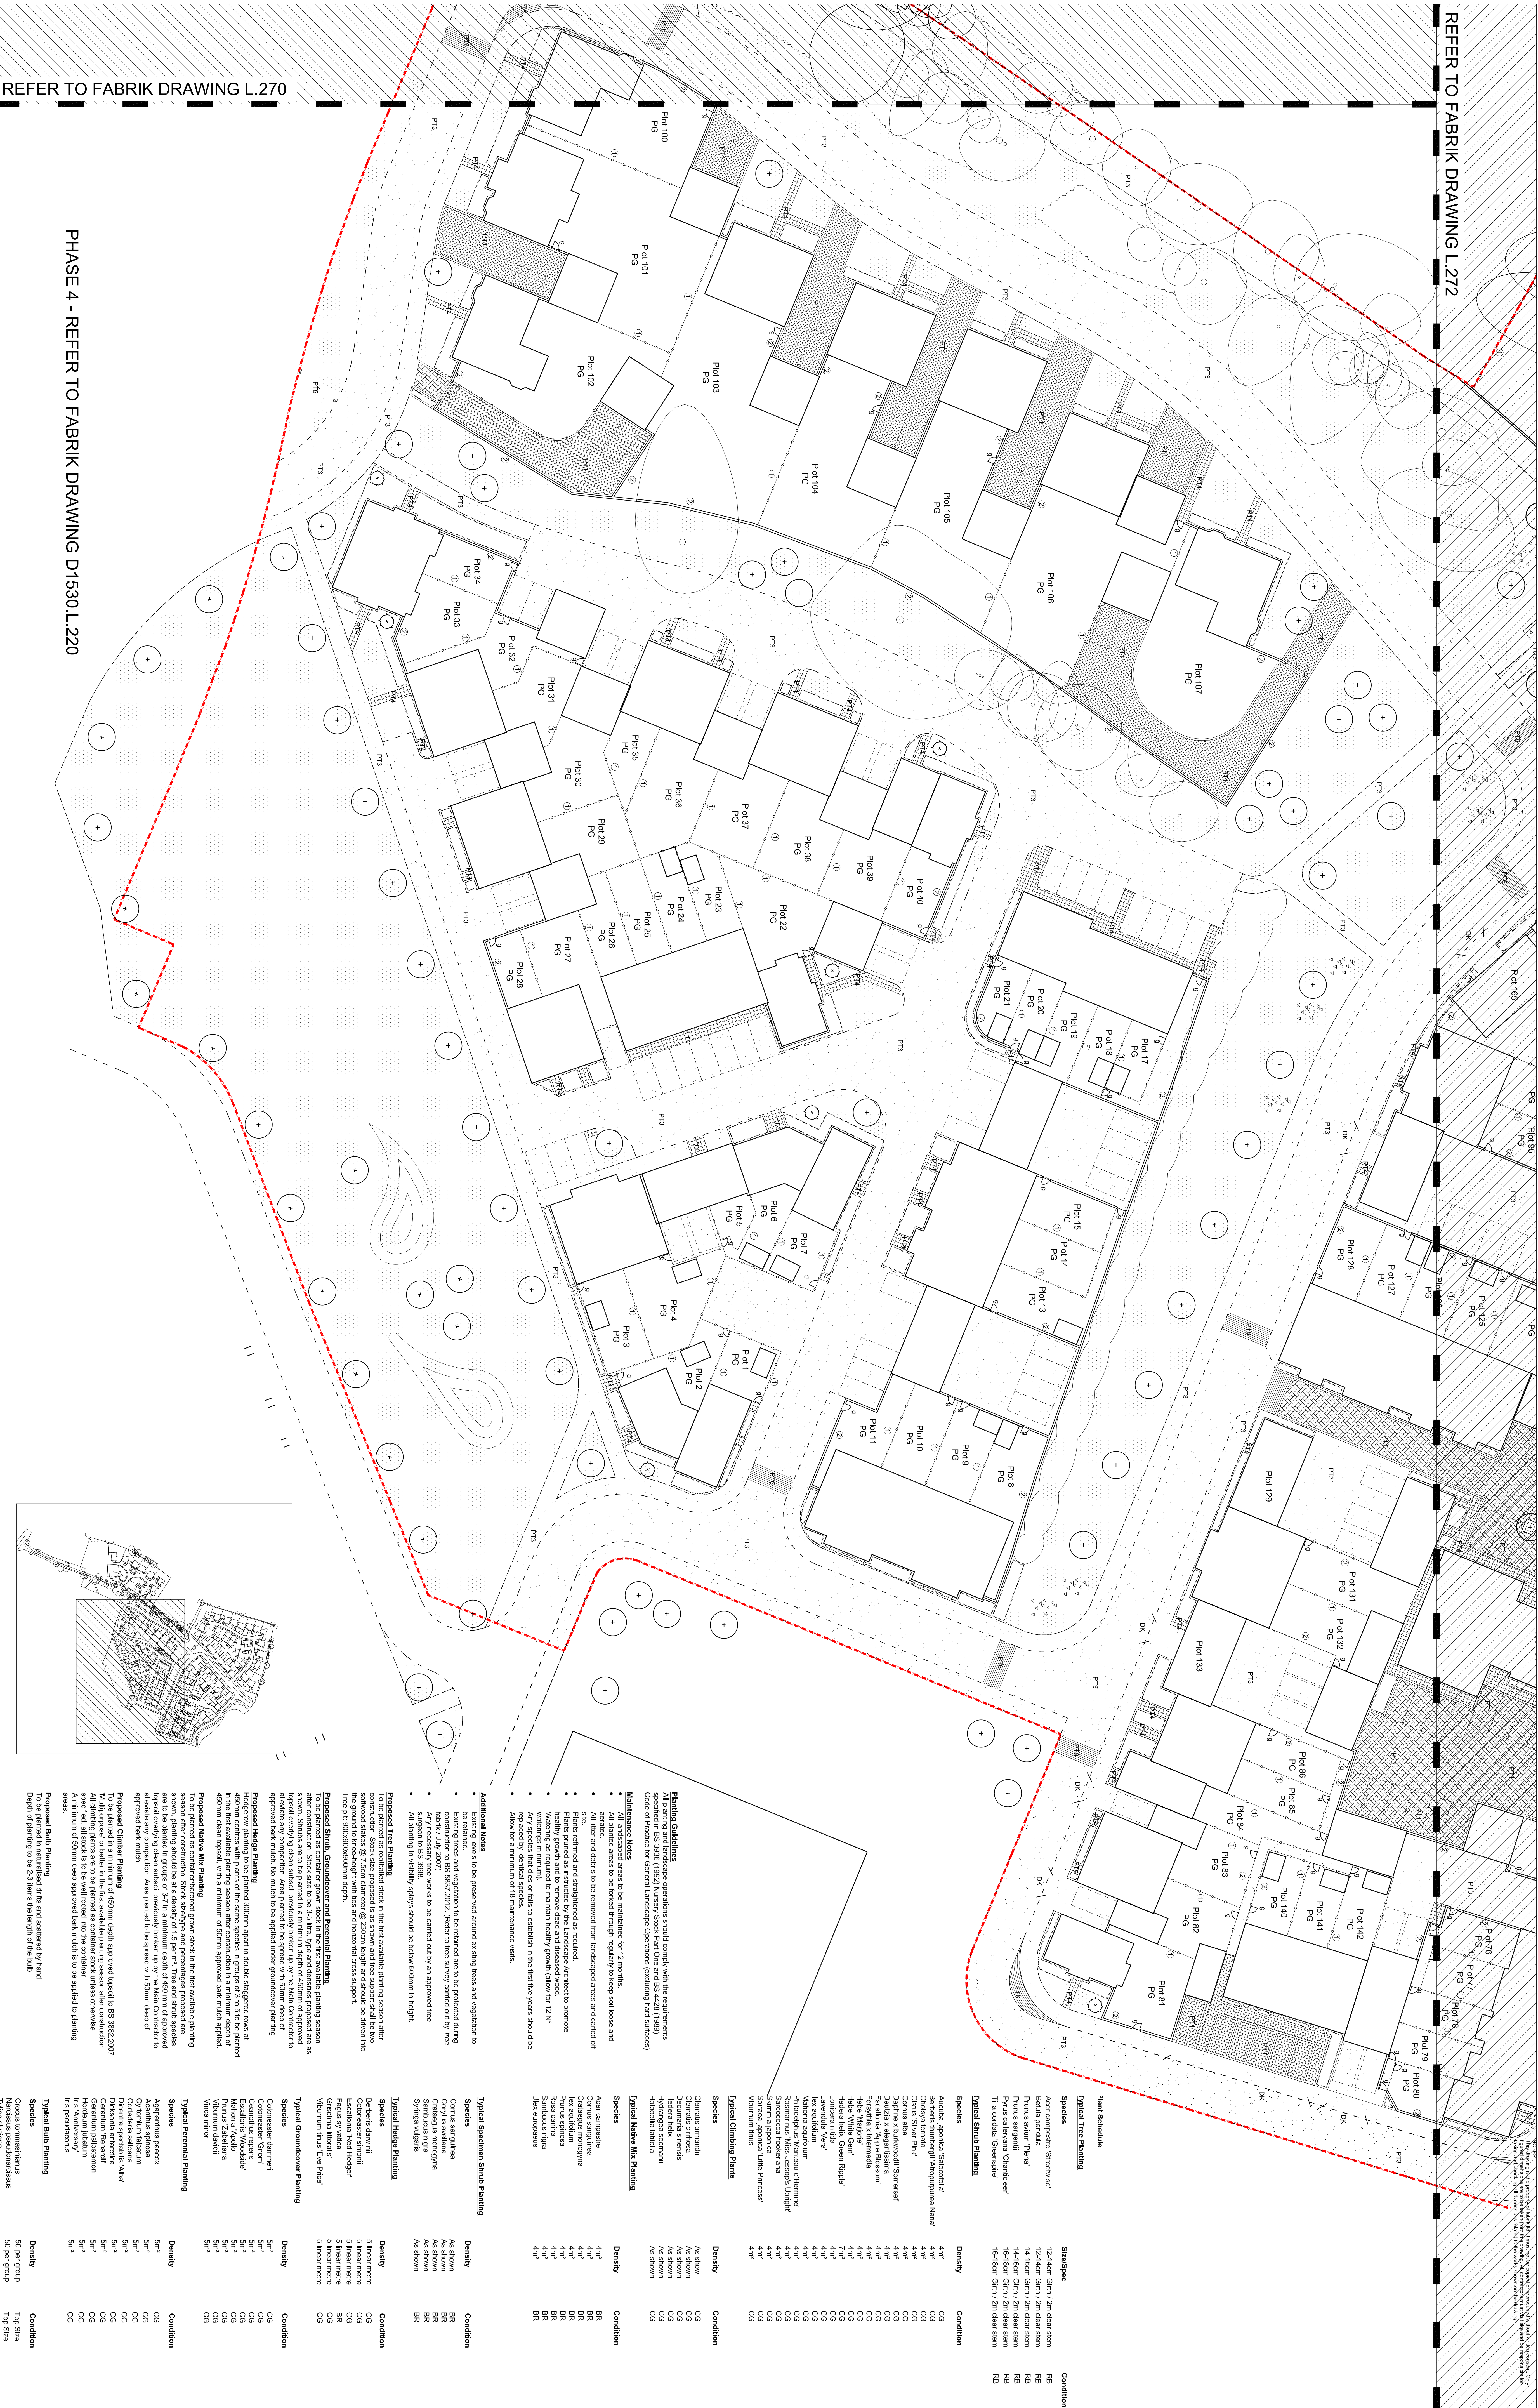


PHASE 4 - REFER TO FABRIK DRAWING D1530.L.2200

[illegible]

Project	Date	Drawn
Elpham, Bognor Regis		
for Barratt & David Wilson Homes		
Drawing	Scale	Drawn
1 : 250@A0		ck
Drawing No.	July 09	Revision
D1530.L.271		E
Hard and Soft Landscape General Arrangement		
Phase 5		
☐ Preliminary ☒ Issued for Planning Approval ☐ Issued for Construction ☐ Issued for Design/Information ☐ Issued for Tender ☐ As Built		
Drawing sheet size - A0		
Copyright Reserved ©		