
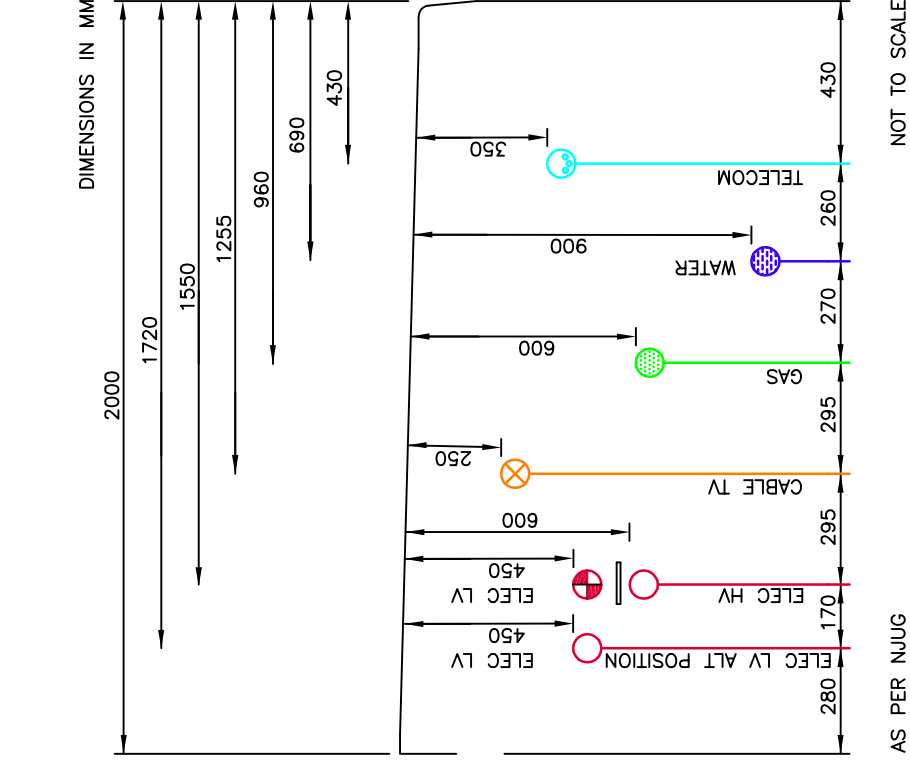


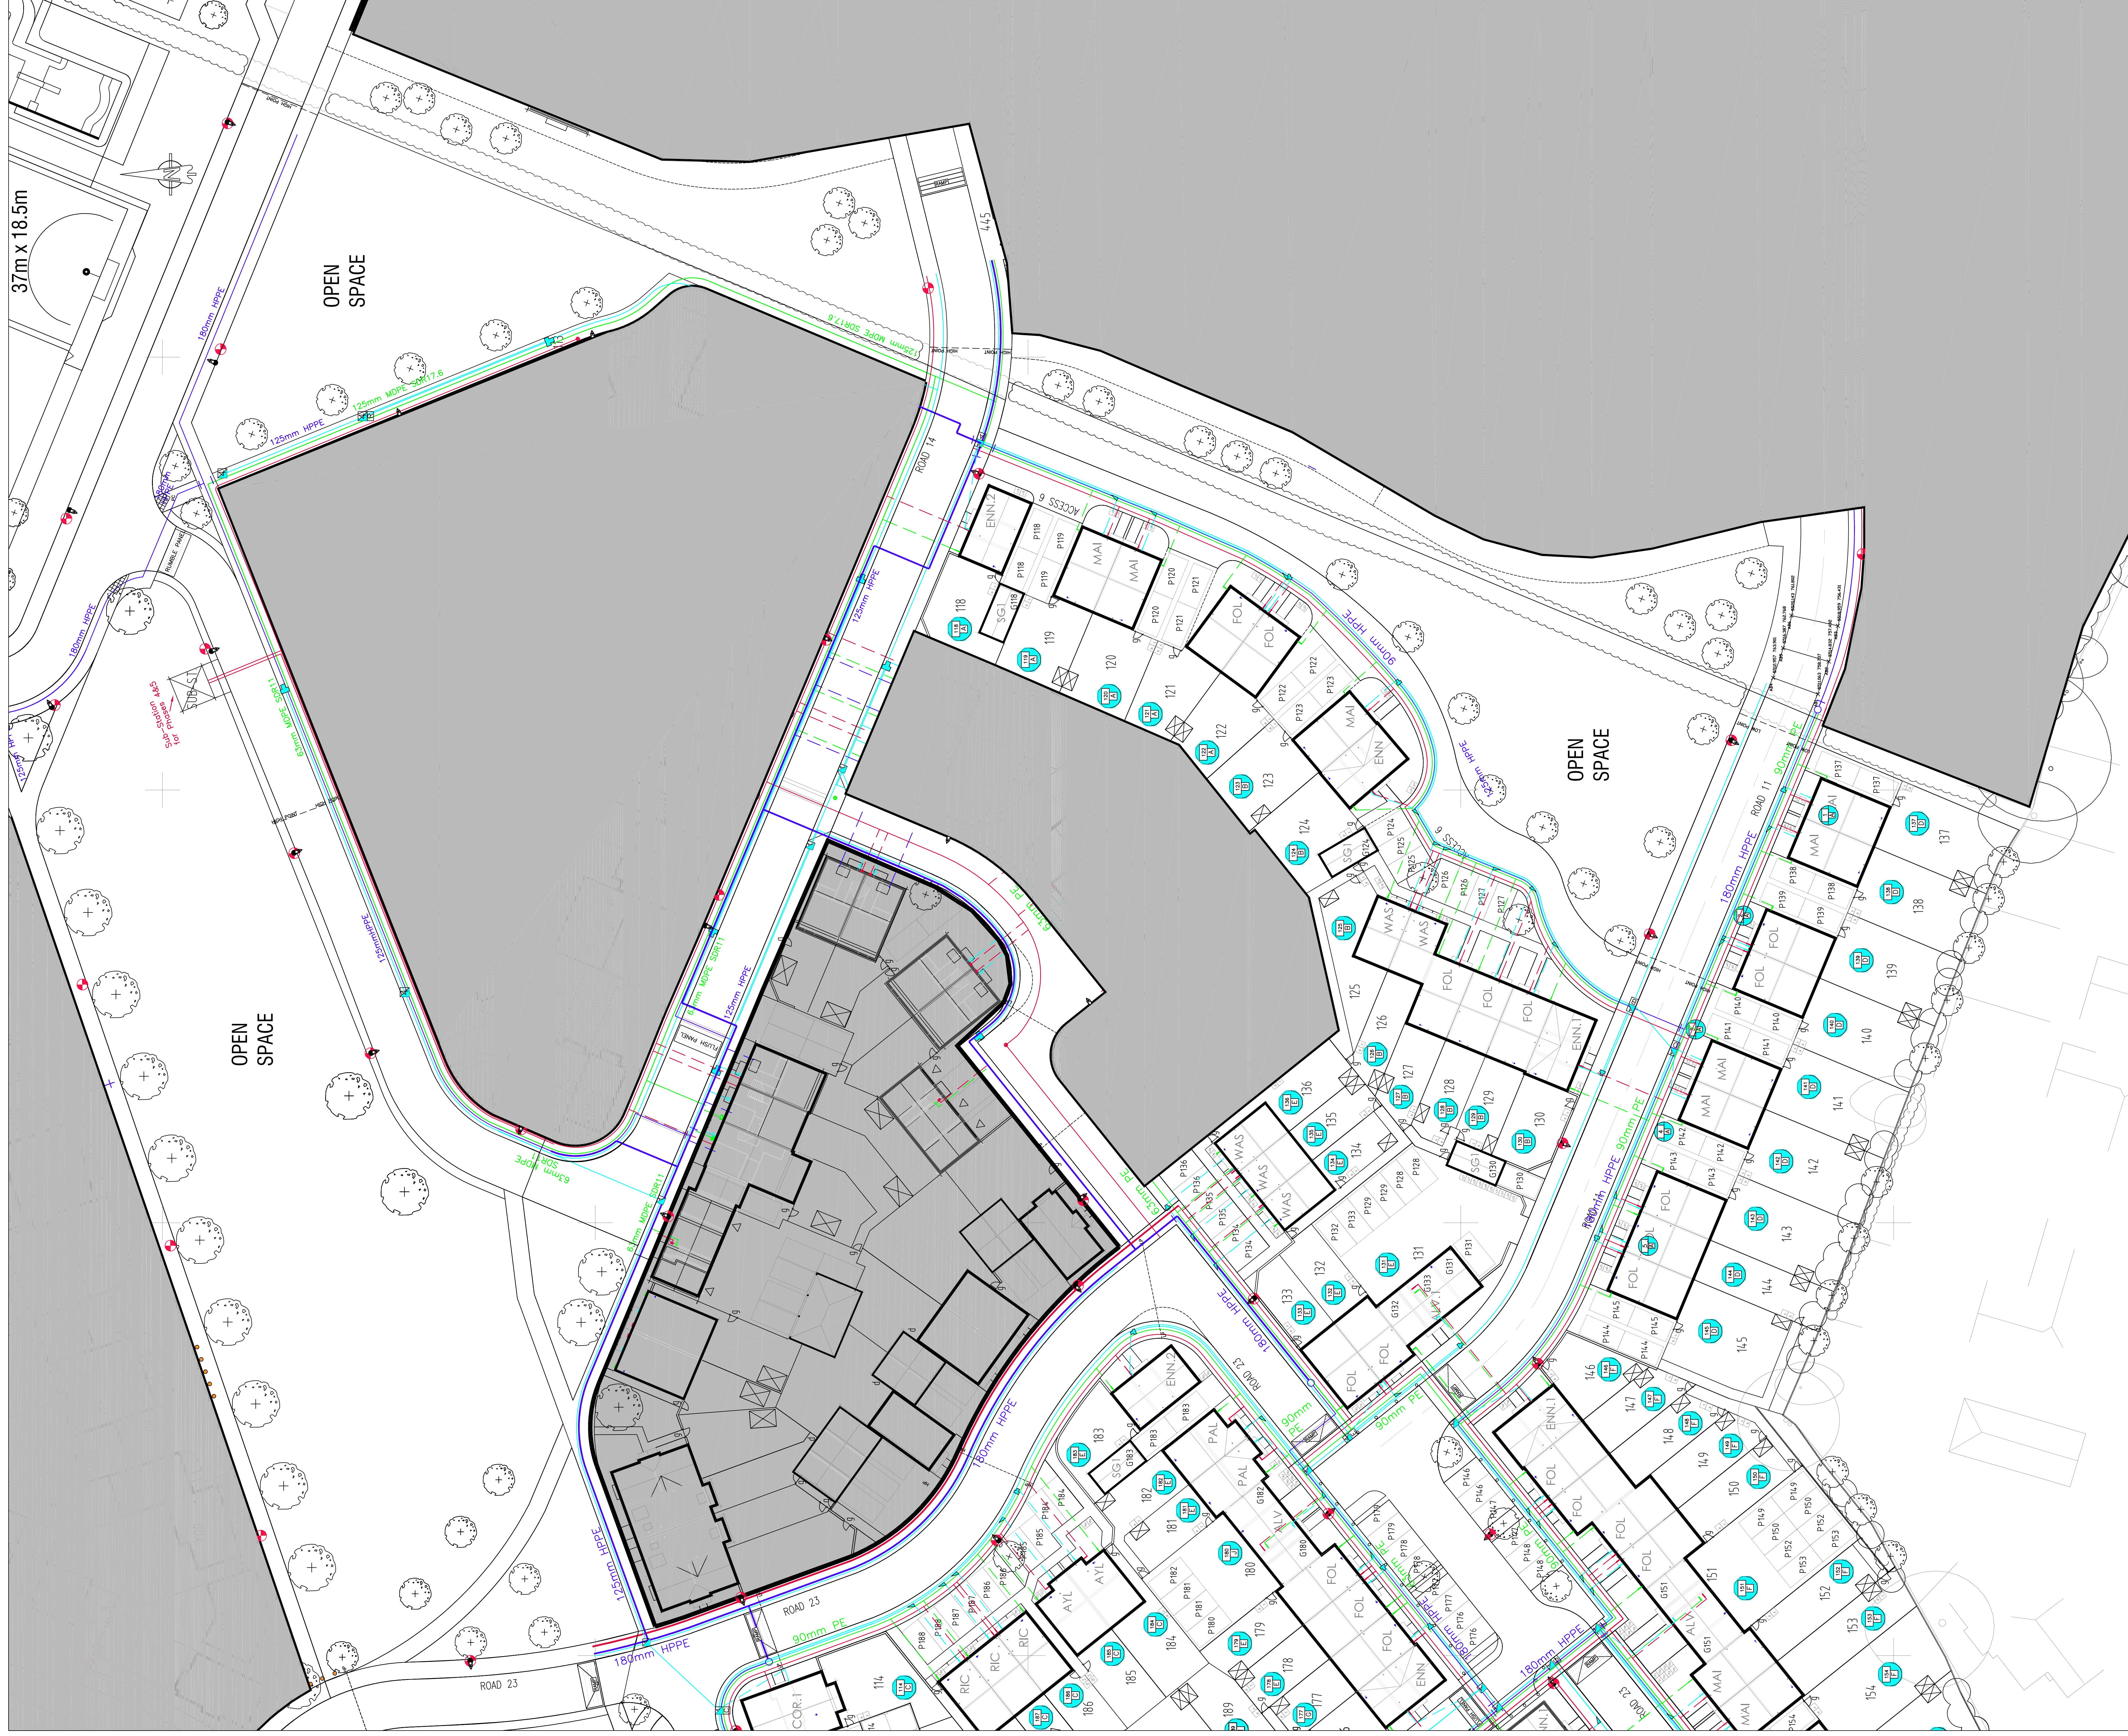


**SERVICES NOTES**

THE LOCATIONS OF ALL CARRYING SERVICES SHOWN ARE INDICATIVE ONLY. CARRYING POSITIONS OF EXISTING SERVICES ARE SHOWN FOR REFERENCE ONLY. PLEASE REFER TO THE RECORDS PROVIDED BY THE RELEVANT CARRYING UNDERTAKERS FOR THE DEFINITIVE POSITIONS OF ALL STATUTORY UNDERTAKERS. THE DRAWING MUST BE CONSULTED PRIOR TO ANY EXCAVATION OR CONNECTION.

THIS DRAWING IS BASED ON THE STATUTORY SERVICES DRAWINGS PROVIDED BY THE RESPECTIVE STATUTORY UNDERTAKERS SUBJECT TO MINOR AMENDMENTS, THEREFORE THIS DRAWING MUST BE USED IN CONJUNCTION WITH THE RECORDS PROVIDED BY THE STATUTORY UNDERTAKERS.

ALL EXCAVATIONS ARE TO BE CARRIED OUT IN ACCORDANCE WITH THE DEVELOPERS' PERMIT TO DIG DOCUMENTATION AND ALL RELEVANT SHEET REGULATIONS.

SERVICES SHOULD BE POSITIONED IN FOOTPATHS AS PER NAG.

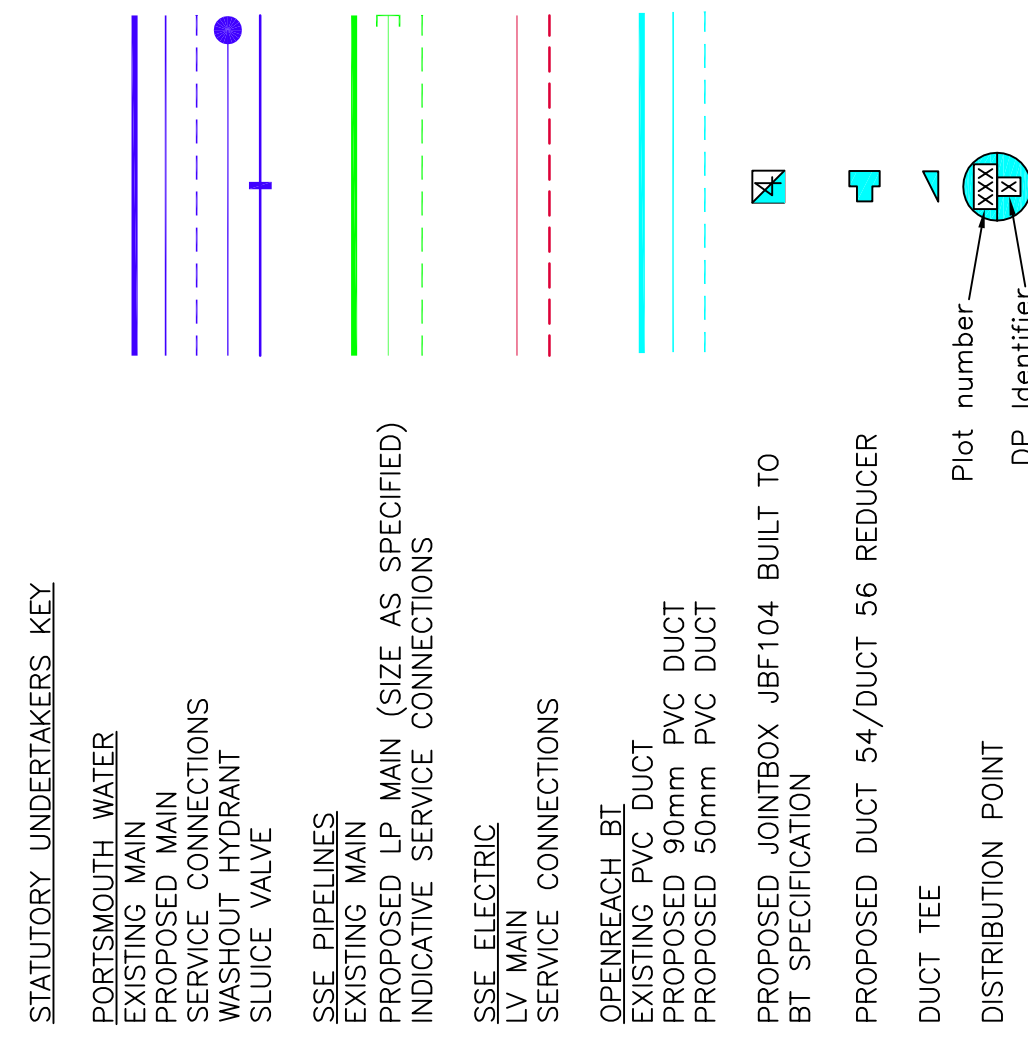

# DISPOSITION OF UNDERGROUND PIPES AND CABLES IN FOOTPATH

4348-1062  
4348-1061

**PRELIMINARY**

22/11/17 Freeder pillars removed.  
 22/11/17 Freeder pillars added.

REV. No. DATE REVISION

1 22/11/17 Freeder pillars added.

Client: **BARRATT**

Project: **Phase 5D & E**  
**Felpham, Bognor Regis**

REV. No. DATE REVISION

1 22/11/17 Freeder pillars added.

Client: **BARRATT**

Project: **Phase 5D & E**  
**Felpham, Bognor Regis**

REV. No. DATE REVISION

1 22/11/17 Freeder pillars added.

Client: **BARRATT**

Project: **Phase 5D & E**  
**Felpham, Bognor Regis**

REV. No. DATE REVISION

1 22/11/17 Freeder pillars added.