


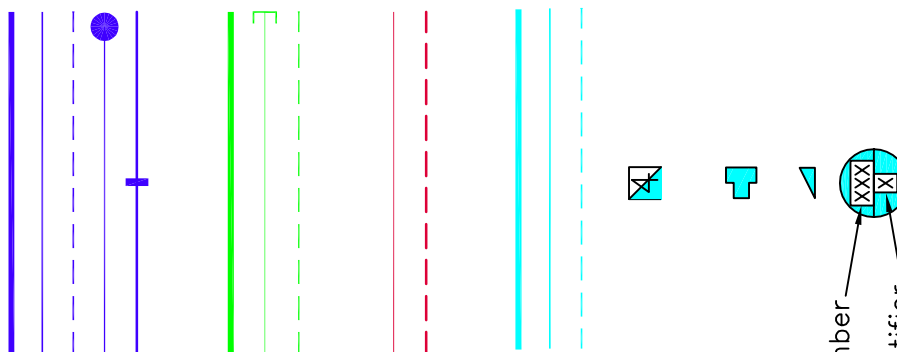

STATUTORY UNDERTAKERS KEY

- PORTSMOUTH WATER
- STATUTORY UNDERTAKERS
- SSE PRELINES
- PROPOSED LP MAN (SIZE AS SPECIFIED)
- INDICATIVE SERVICE CONNECTIONS
- SSE ELECTRIC
- STATUTORY UNDERTAKERS
- OPENREACH BT
- EXISTING PVC DUCT
- PROPOSED 90mm PVC DUCT
- PROPOSED 180mm PVC DUCT
- PROPOSED JARREDOX J8FT104 BUILT TO BT SPECIFICATION
- PROPOSED DUCT 84/DUCT 56 REDUCER
- DUCT TEE
- DISTRIBUTION POINT




SERVICES NOTES

THE LOCATIONS OF ALL EXISTING SERVICES SHOWN ARE INDICATIVE ONLY. THE EXISTENCE OF ANY SERVICES NOT SHOWN ON THIS DRAWING IS THE RESPONSIBILITY OF THE UNDERTAKER. THE UNDERTAKER MUST BE CONTACTED PRIOR TO ANY EXCAVATION OR CONNECTION.

THIS DRAWING IS BASED ON THE NEW SERVICES DRAWINGS PROVIDED BY THE RESPECTIVE STATUTORY UNDERTAKERS SUBJECT TO MINOR AMENDMENTS. THEREFORE THIS DRAWING MUST BE USED IN CONJUNCTION WITH THE PROPOSALS PROVIDED BY THE STATUTORY UNDERTAKERS.

ALL EXCAVATIONS ARE TO BE CARRIED OUT IN ACCORDANCE WITH THE DEVELOPER'S 'PERMIT TO DIG' DOCUMENTATION AND ALL RELEVANT HSE REGULATIONS.

SERVICES SHOULD BE POSITIONED IN FOOTPATHS AS PER NUG.

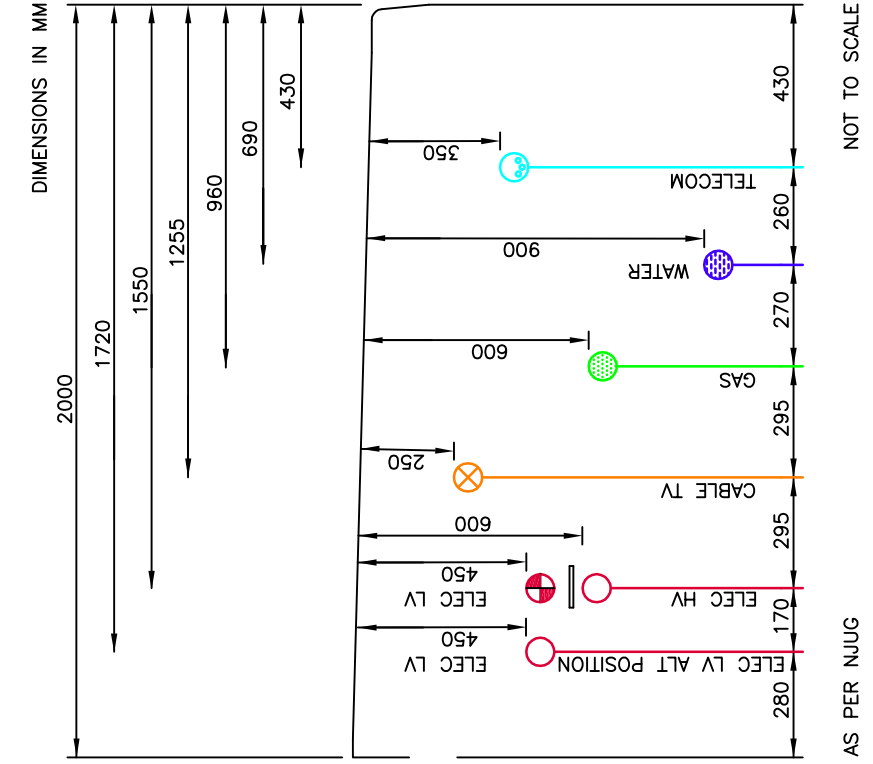

4348-1062

4348-1061

PRELIMINARY

REV.	NO.	DATE	DESCRIPTION	INITIALS	D.T.
B	02/11/13	13/08/13	Final design		
A	03/08/13	13/08/13	Final design		

Client	Project	Scale	Drawing No.	Rev
BARRATT	Phase 5D & E	1:100	4348-1061	B
Felpham, Bognor Regis				
Combined Services Layout				
Sheet 1 of 2				

MJA CONSULTING
CIVIL AND STRUCTURAL ENGINEERS
Mousley House, Bognor Regis
Tel: 01253 555173
Fax: 01253 555176

DISPOSITION OF UNDERGROUND PIPES
AND CABLES IN FOOTPATH.