



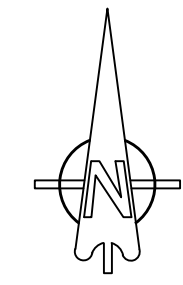

- KEY:
- Stepped Cavity Tray
 - External Brickwork
 - Tanking
 - Slab on Edge
 - Retaining Wall
 - Fall Arrows
 - Proposed Levels
 - Primary Access
 - Secondary Access

SCT
EXT BWK
T T T
SOE
RWALL

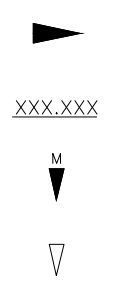

4348-04
4348-05
4348-06

5-a-side grass pitch
32.5m x 32.5m

Tarmac MUGA
37m x 18.5m

CONSTRUCTION			
H	19/10/16	Access 3 & 4 level update.	HUS
G	31/07/15	Construction Issue	HUS
F	13/07/15	Updated to latest planning layout.	HUS
E	15/10/14	Parking & Garage numbers updated.	HUS
D	25/04/14	Amended to suit latest architect blockplans.	HUS
C	05/03/14	Updated to suit latest planning layout & working drawings added.	HUS
B	07/12/11	Updated to Phase 4/5 re-plan December 11	KTG
A	17/11/11	Updated to Phase 4/5 re-plan November 11	KTG
REV. No.	DATE	DESCRIPTION	INITIALS
Client			
 BARRATT			
 MJA CONSULTING CIVIL AND STRUCTURAL ENGINEERS 58-62 Oak Street, Abingdon Oxon, OX14 5BZ Tel: 01235 555173 Fax: 01235 523226			
Project Phase 5 Felpham, Bognor Regis			
Title Engineering Levels Sheet 1 of 3			
Scale 1:250 @ A0	Date Feb 11	Drawing No. 4348:05	Rev H
Checked	Drawn KTG		