


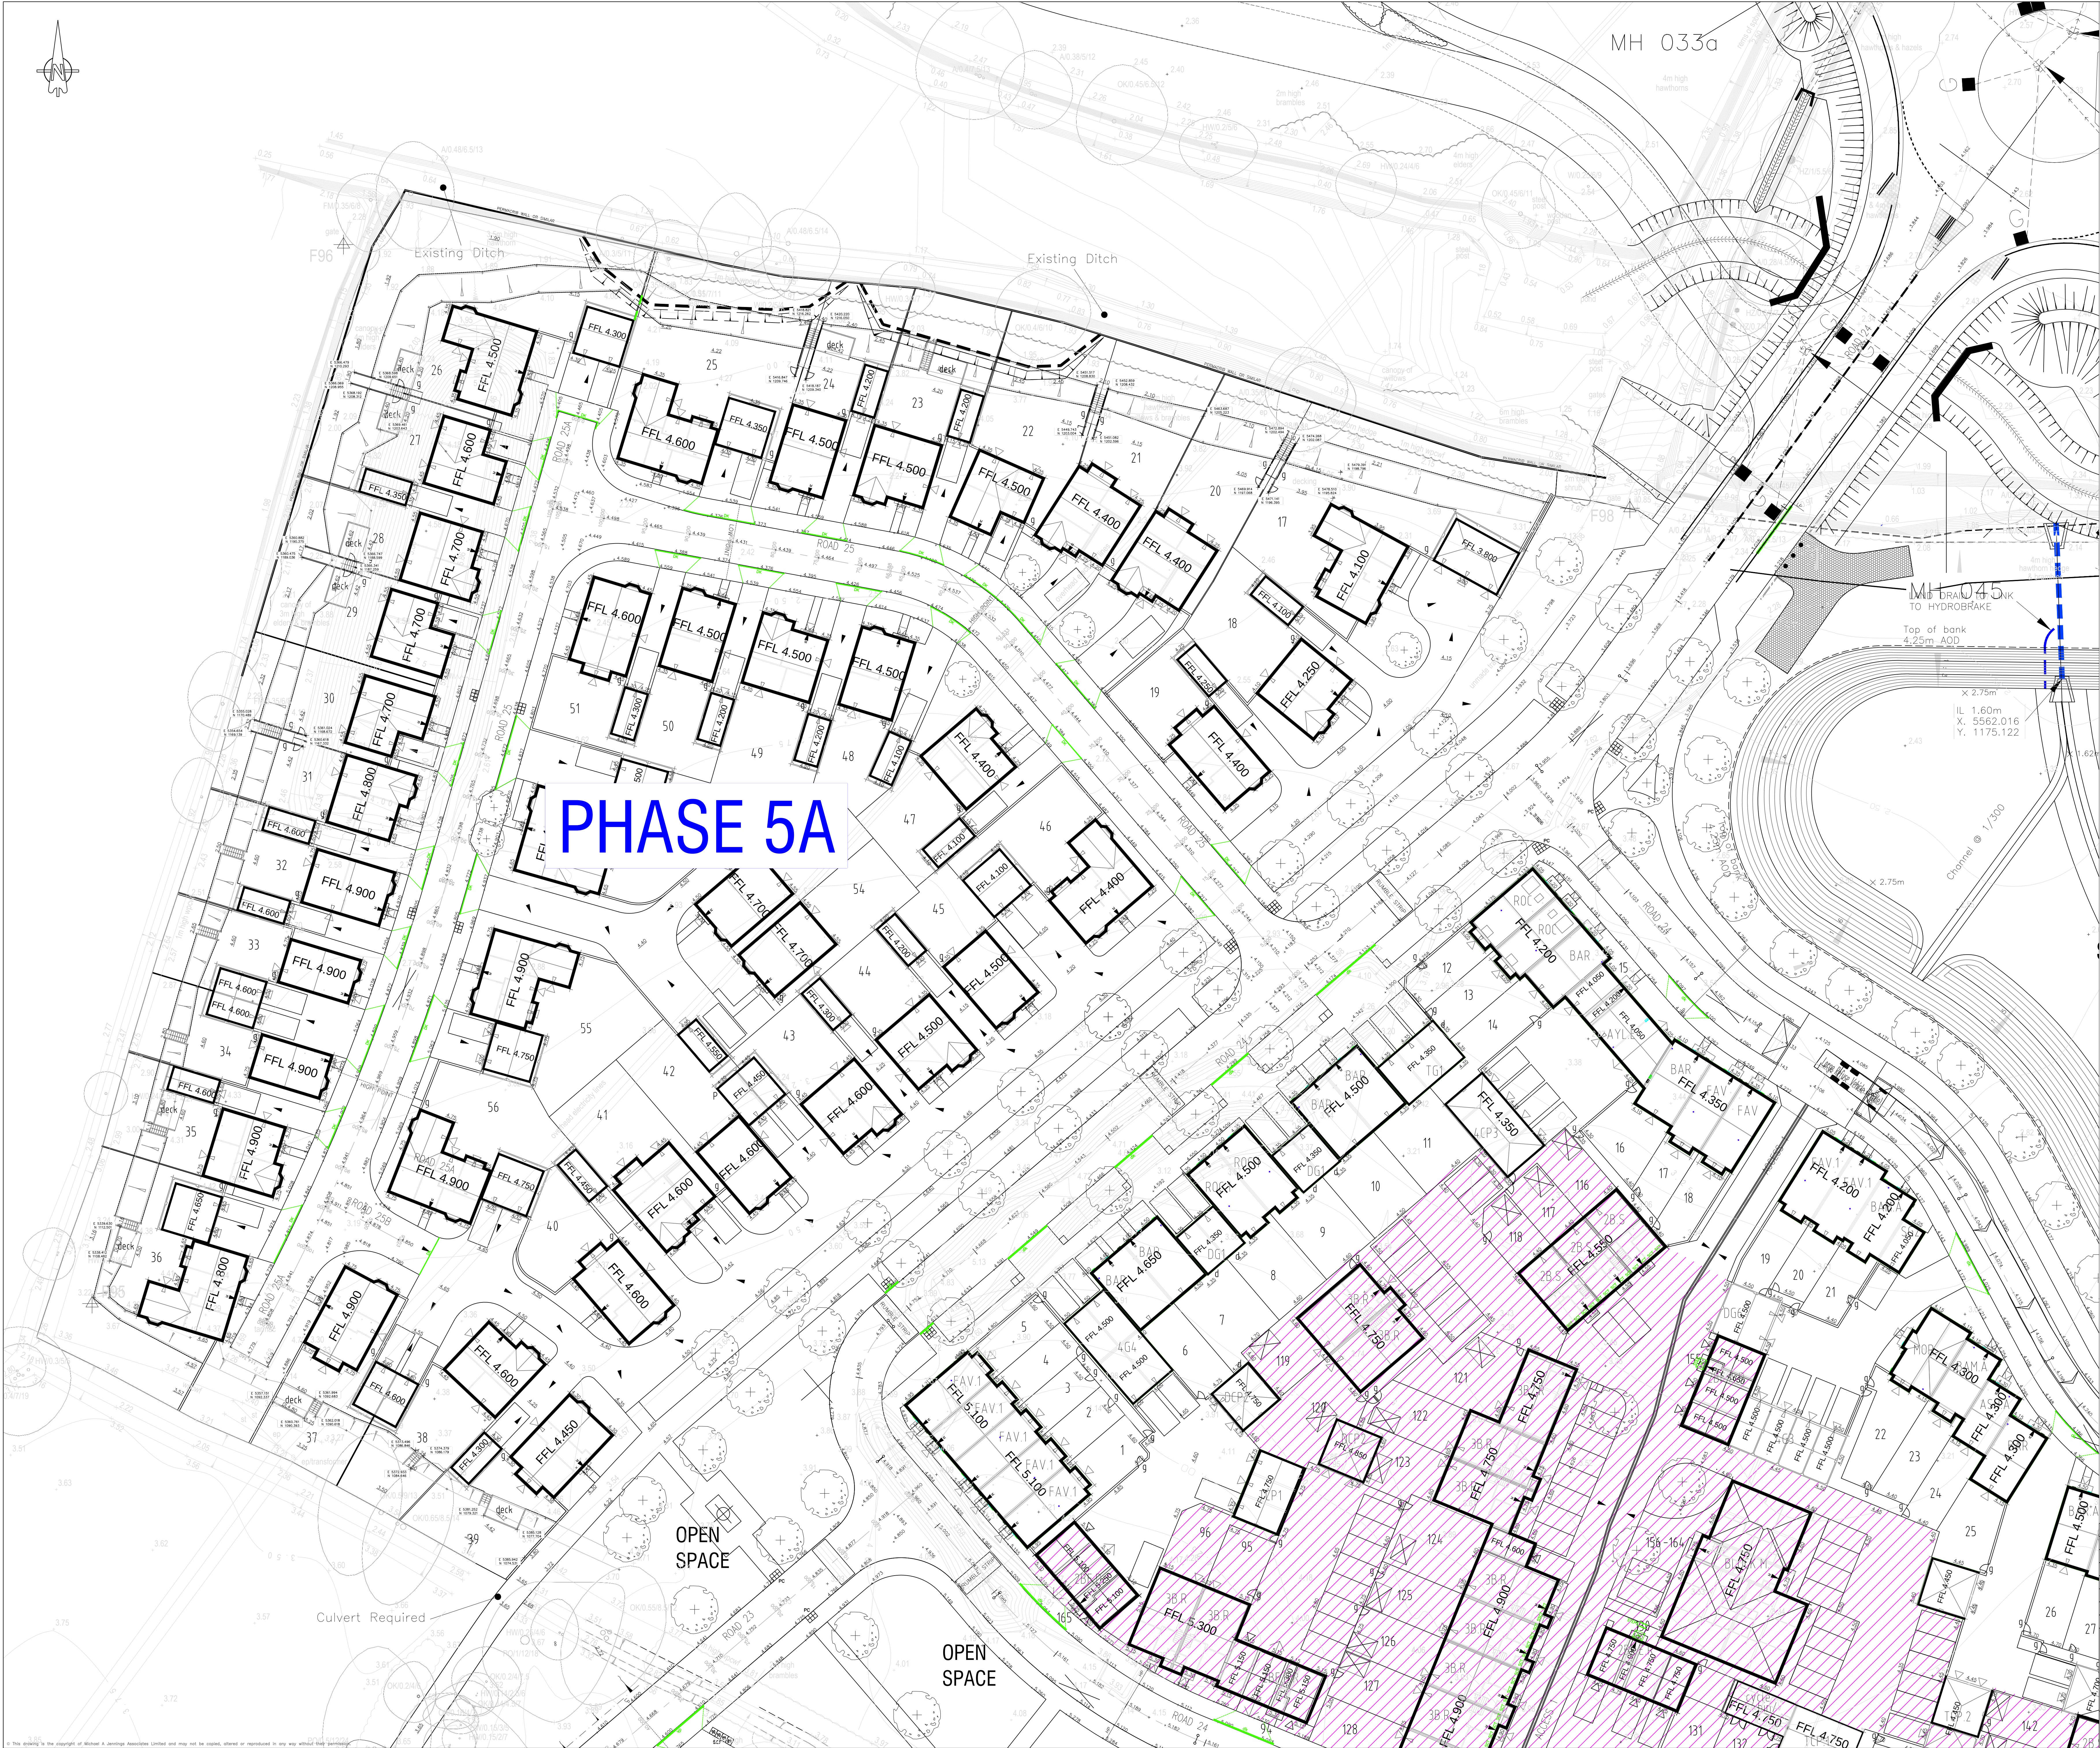

PHASE 5A

OPEN SPACE

OPEN SPACE

MH 033a

- KEY:
- Stepped Cavity Tray SCT
 - External Brickwork EXT BWK
 - Tanking T T T
 - Slab on Edge SOE
 - Retaining Wall RWALL
 - Fall Arrows ▲
 - Proposed Levels xxx.xxx
 - Primary Access ▼
 - Secondary Access ▽

4348-04
4348-06 4348-05

CONSTRUCTION

G	31.07.15	Construction Issue	HUS
F	15.10.14	Parking & Garage numbers updated.	HUS
E	25.04.14	Amended to suit latest planning blockplans.	HUS
D	05.03.14	Updated to suit latest planning layout & working drawings added.	HUS
C	03.01.13	Planning layout updated and slab levels amended to suit.	HUS
B	07.12.11	Updated to Phase 4/5 re-plan December 11	KTG
A	17.11.11	Updated to Phase 4/5 re-plan November 11	KTG
REV. No.	DATE	DESCRIPTION	INITIALS

Client

BARRATT

Project

Phase 5
Felpham, Bognor Regis

Title

Engineering Levels
Sheet 1 of 3

Scale

1:250 @ A0

Date

Feb 11

Drawing No.

4348:04

Rev

G

MJA CONSULTING
CIVIL AND STRUCTURAL ENGINEERS
58-62 Oak Street, Abingdon
Oxon, OX14 5BZ
Tel: 01235 555173
Fax: 01235 523226

MJA

It is the policy of the copyright owner to ensure that all drawings are the property of the copyright owner and may not be copied, altered or reproduced in any way without their permission.