


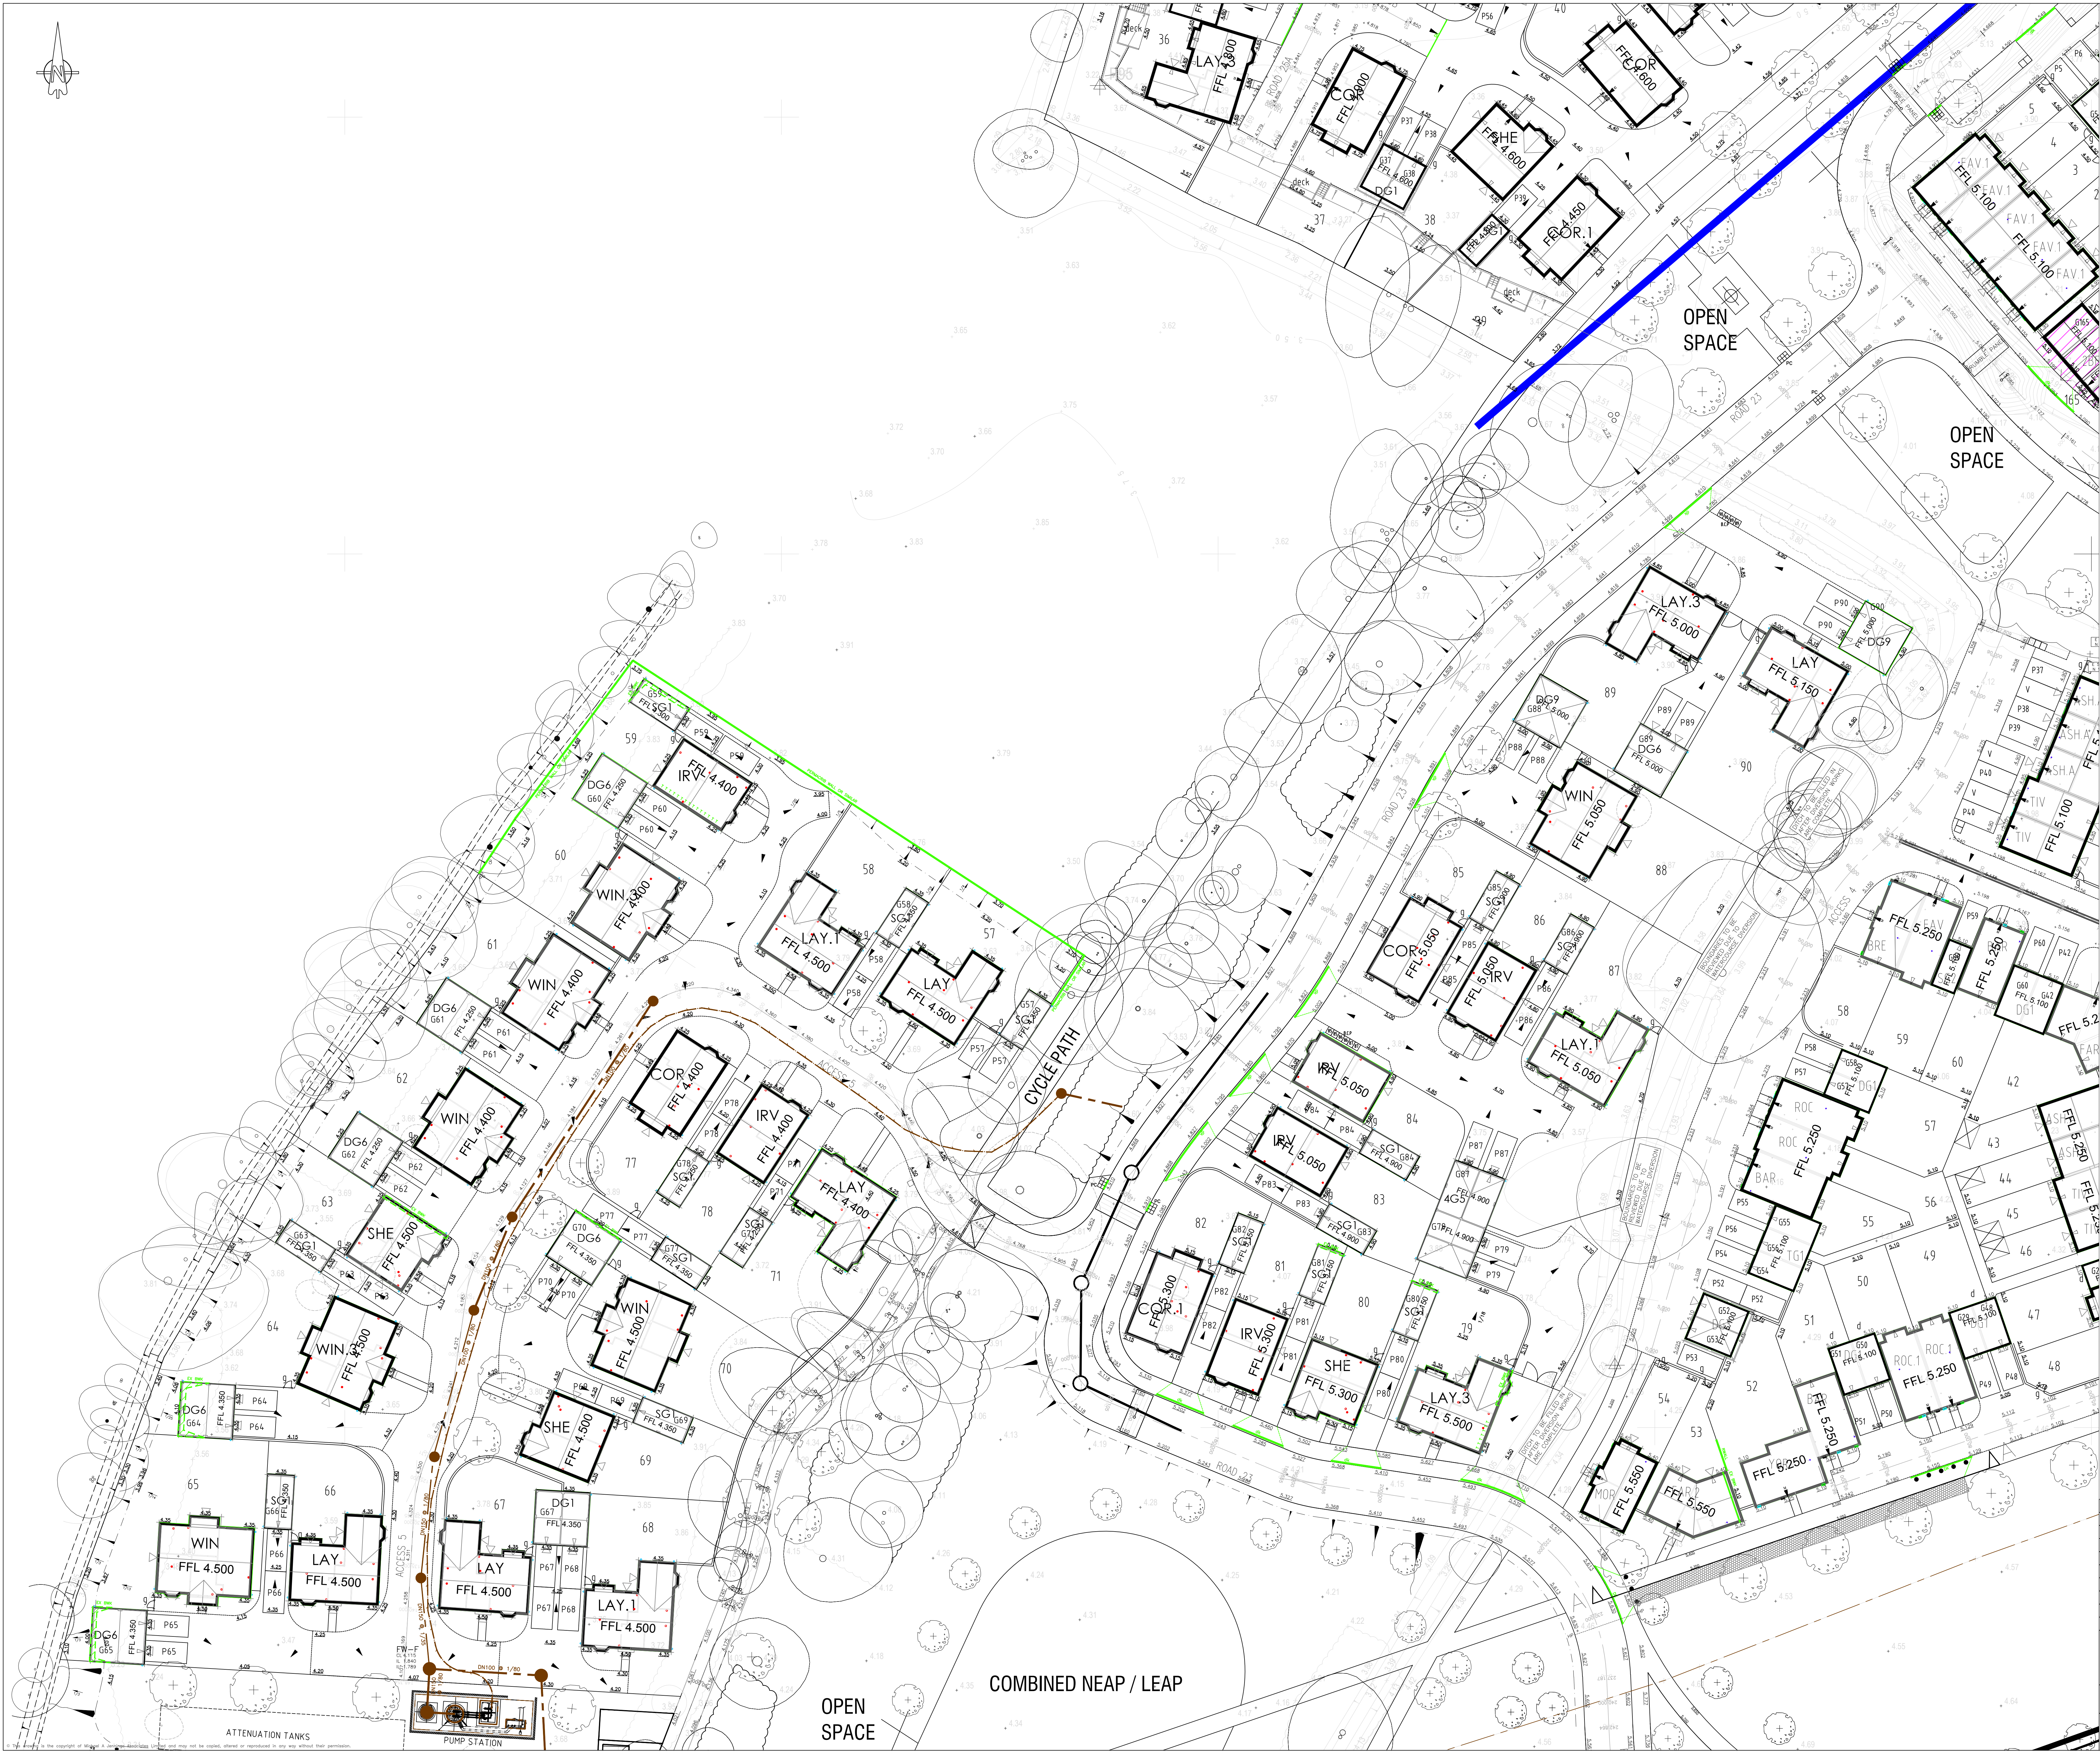

- KEY:
- Stepped Cavity Tray SCT
 - External Brickwork EXT BWK
 - Tanking T T T
 - Slab on Edge SOE
 - Retaining Wall RWALL
 - Fall Arrows
 - Proposed Levels xxx.xxx
 - Primary Access
 - Secondary Access

4348-04

4348-06

4348-05

CONSTRUCTION

J	19/10/16	Access 3 & 4 level update.	HJS
H	04/02/16	Access road 5 levels amended.	HJS
G	31/07/15	Construction Issue	HJS
F	13/07/15	Updated to latest planning layout.	HJS
E	15/10/14	Parking & Garage numbers updated.	HJS
D	25/04/14	Amended to suit latest architect blockplans.	HJS
C	05/03/14	Updated to suit latest planning layout & working drawings added.	HJS
B	07/12/11	Updated to Phase 4/5 re-plan December 11	KTG
A	17/11/11	Updated to Phase 4/5 re-plan November 11	KTG

REV. No.	DATE	DESCRIPTION	INITIALS
Client			
Project Phase 5 Felpham, Bognor Regis		Scale: 1:250 @ A0 Checked	Date: Feb 11 Drawn: KTG
Title: Engineering Levels Sheet 3 of 3		Drawing No. 4348:06	Rev J

© 1999-2016 MJA Consulting Engineers. All rights reserved. This drawing is the property of MJA Consulting Engineers and may not be copied, altered or reproduced in any way without their permission.