


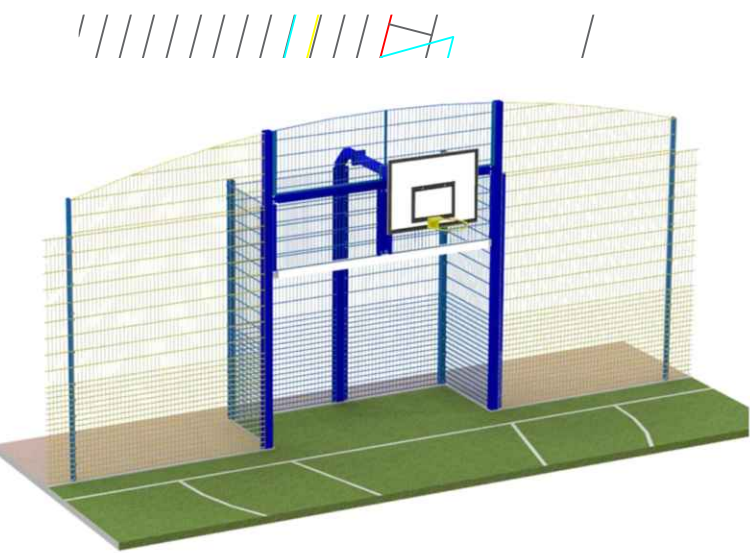

IAE Top Shot Goal End 'Striker' 7.2m wide shooting wall with recessed goal mount



IAE Top Shot Ballcourt fencing:

- Compliant with BS EN 15312:2007
- Recessed fixings
- Impact and Kick Tested
- Assessed for finger/limb entrapment
- Hot Dip Galvanised to BS EN ISO 1461
- Polyester Powder Coated

