


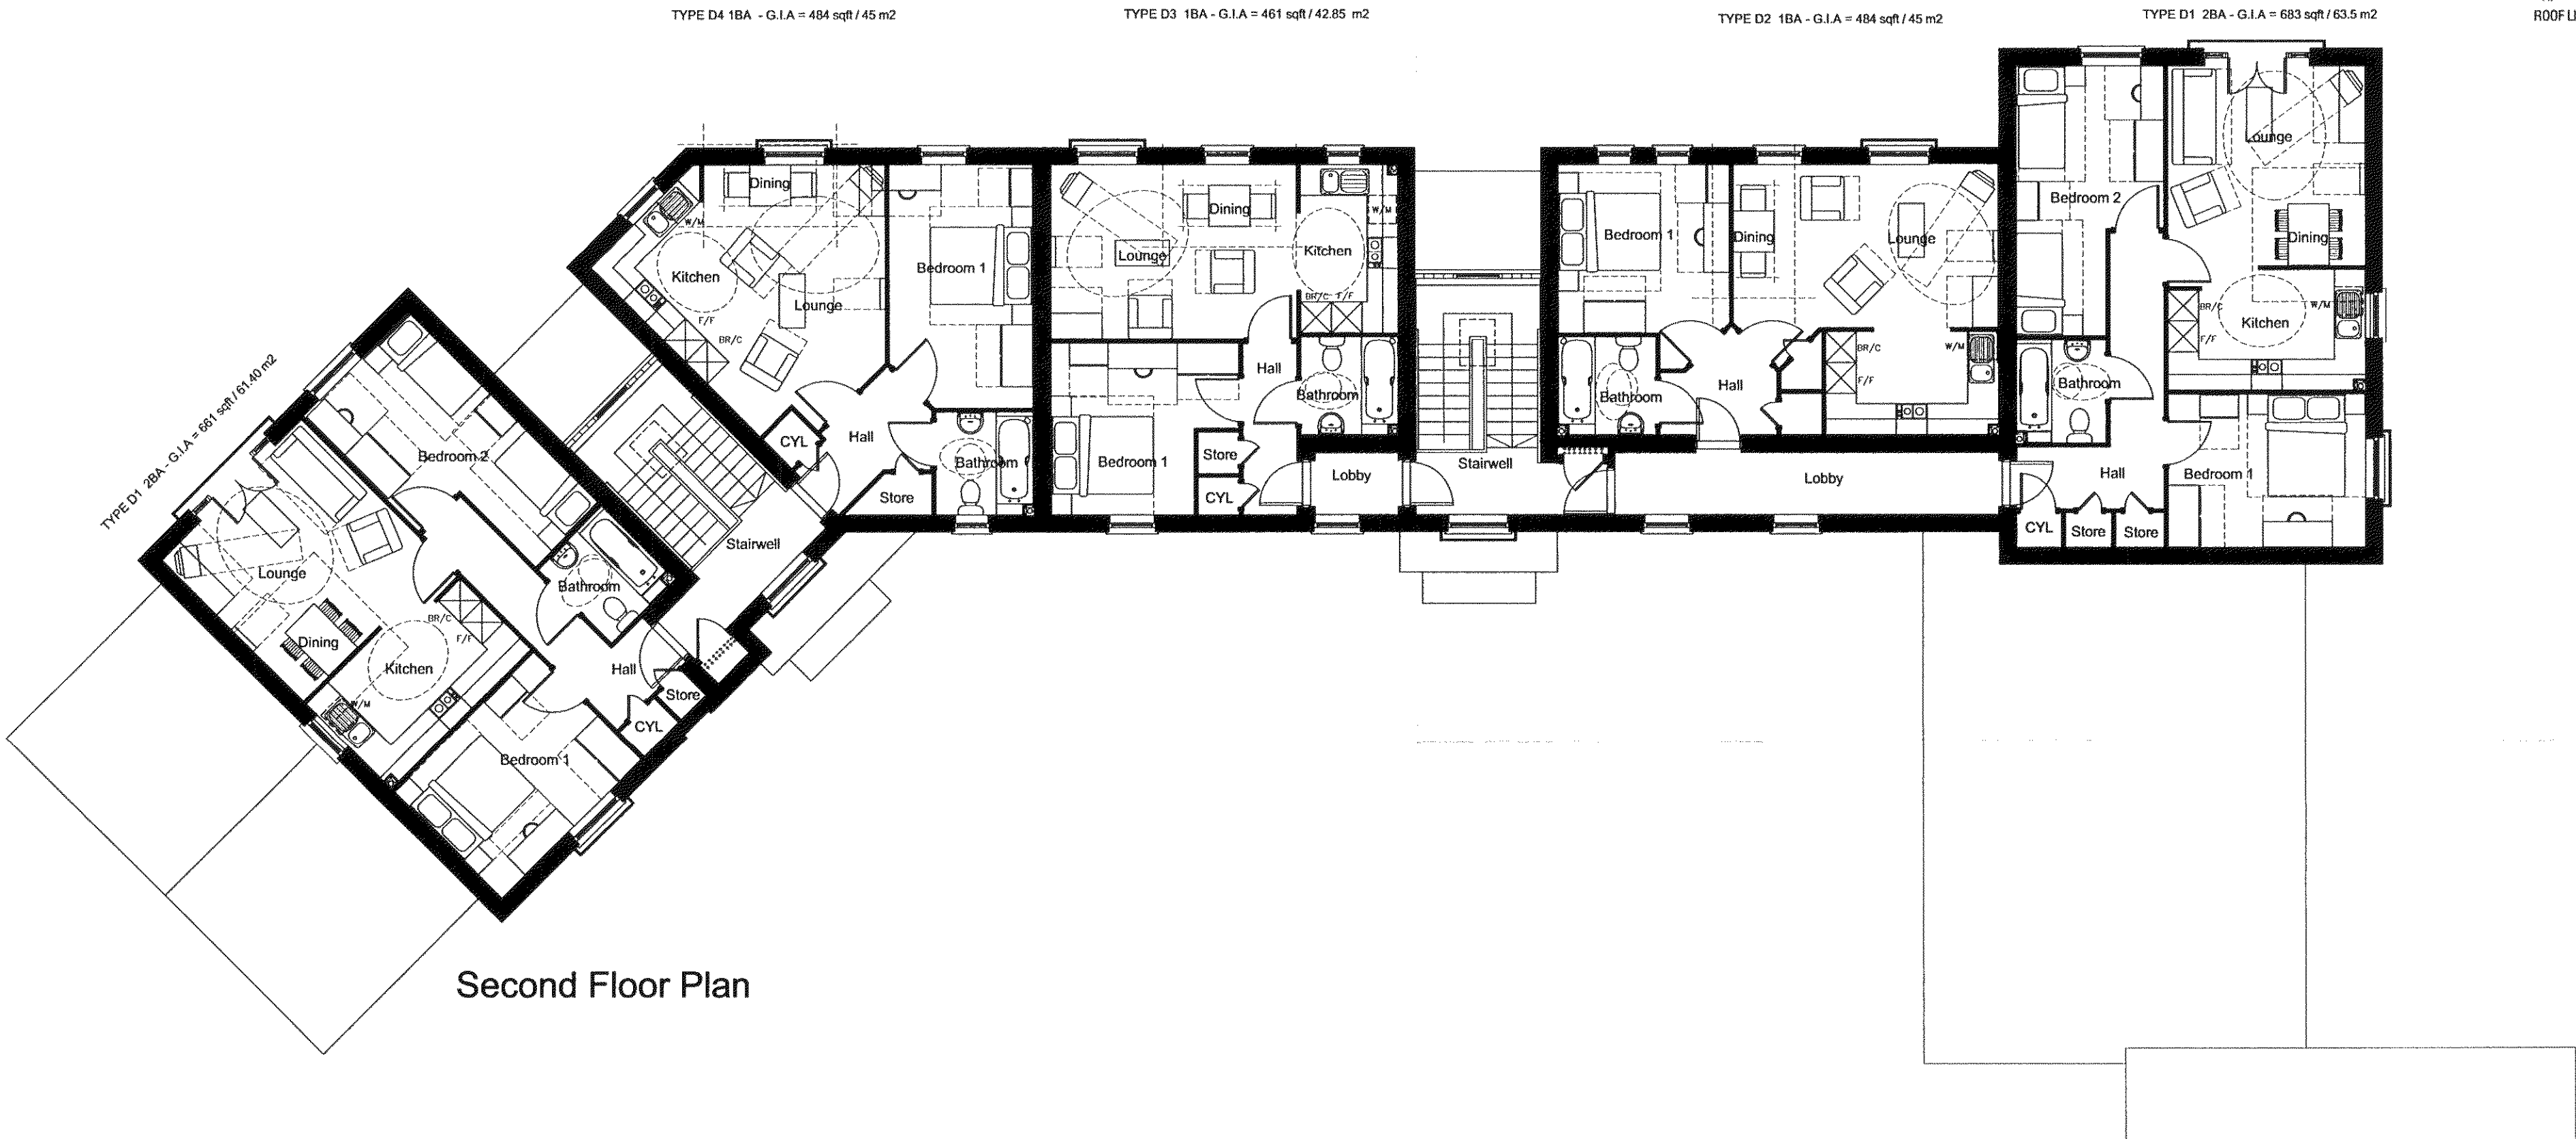

Project:
FELPHAM
WEST SUSSEX

Drawing Title:
FLAT TYPE D
AFFORDABLE
SECOND FLOOR PLAN

