



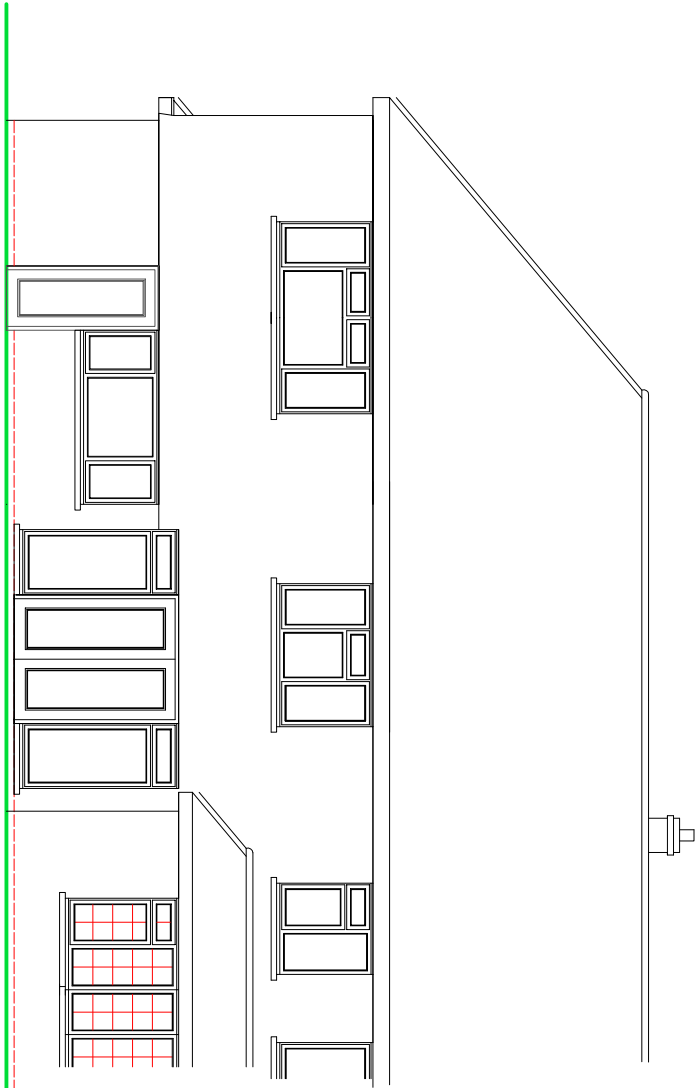

REAR ELEVATION

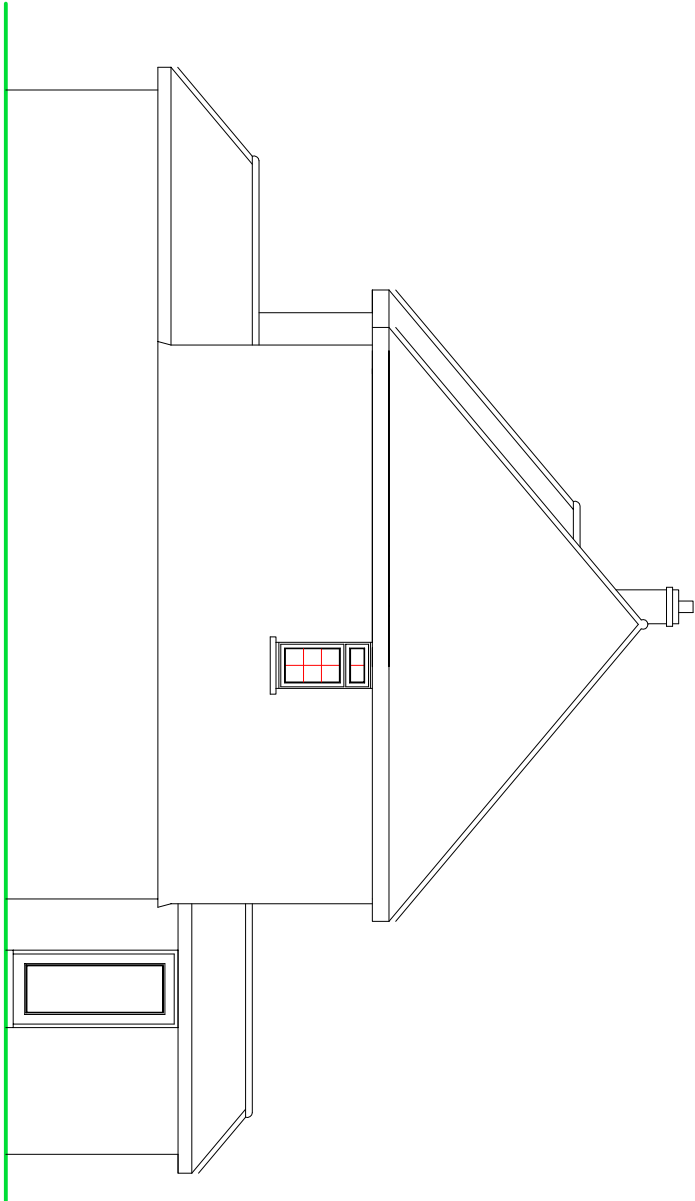


SIDE ELEVATION

NOTES

- ROOF - Plain clay tiles to pitched roof, felted flat roof to cropped roof over garage.
- WALLS - Contrasting plain tile hanging and face brick.
- WINDOWS/DOORS - White framed PVC double glazed units.

EXISTING ELEVATIONS

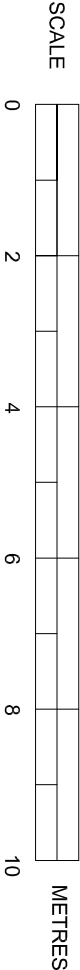

SUSSEX BUILDING CONSULTANCY LIMITED

4 BROOMCROFT ROAD, FELPHAM,
BOGNOR REGIS, WEST SUSSEX.

SCALE - 1/100 REV - DATE - 03/04/2017

LABC

partner

3 NORTHOTE ROAD
BOGNOR REGIS
PO21 9LZ
TEL - (01243) 861379