



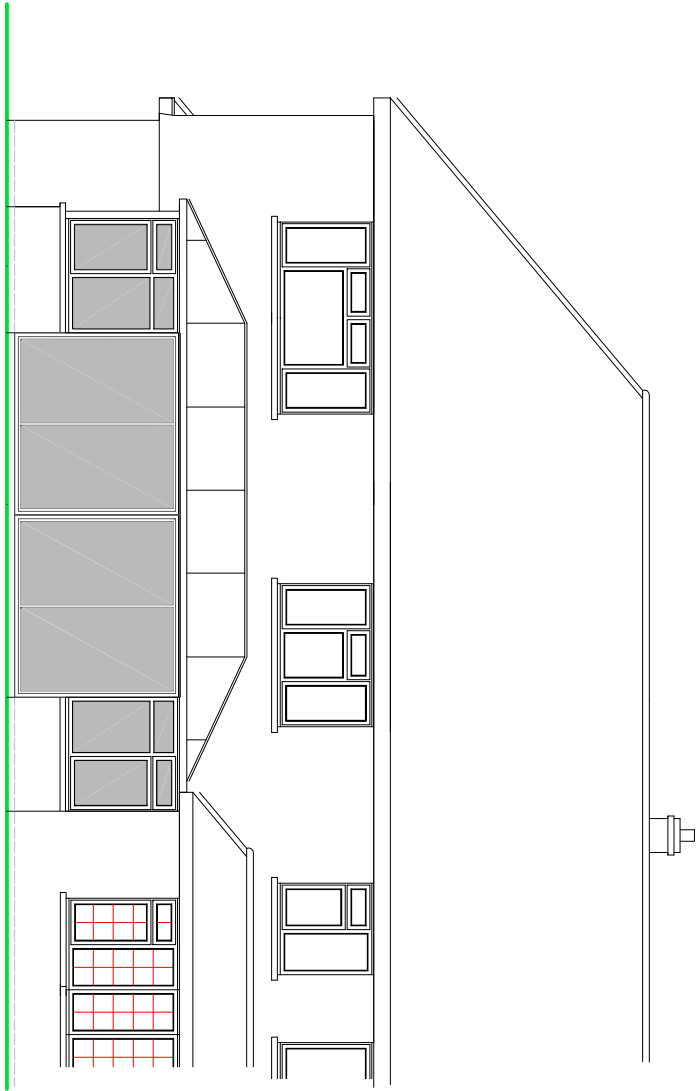

REAR ELEVATION

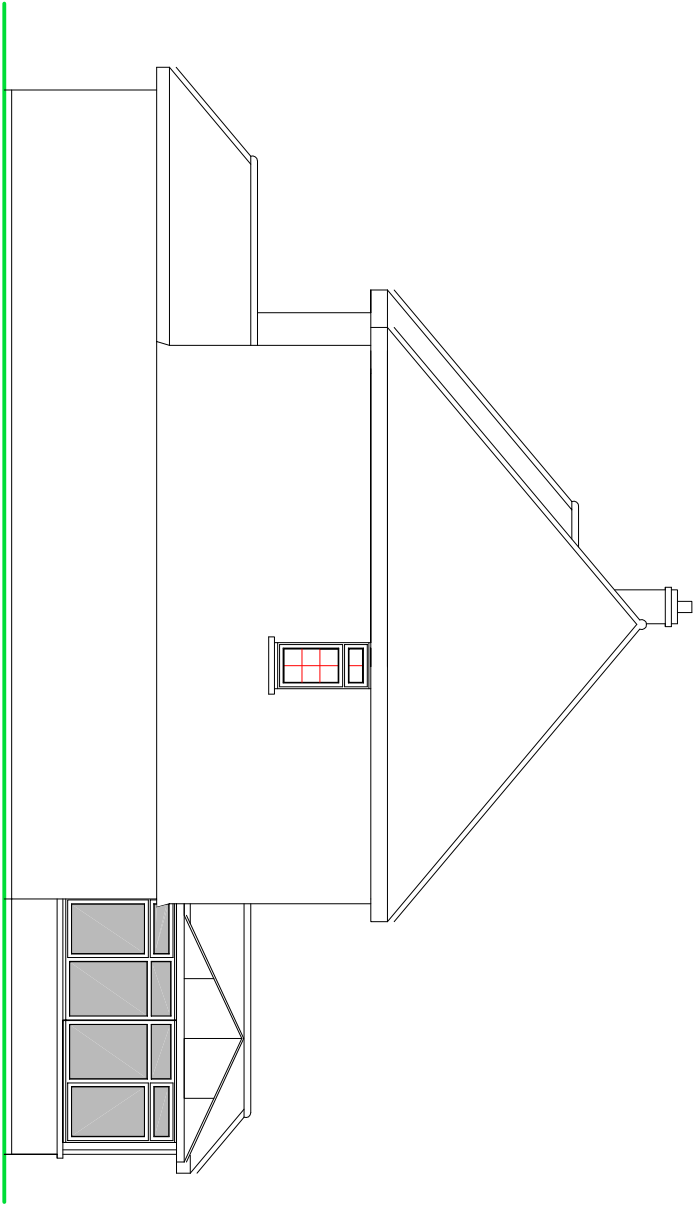

SIDE ELEVATION


NOTES

ROOF - Double glazed panels or polycarbonate roof.

WALLS - Face brick to match.

WINDOWS/DOORS - White framed PVC double glazed units.

PROPOSED ELEVATIONS

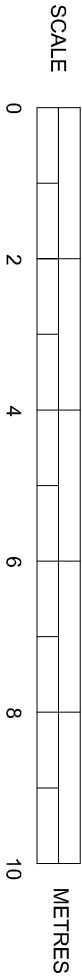

SUSSEX BUILDING CONSULTANCY LIMITED 4 BROOMCROFT ROAD, FELPHAM, BOGNOR REGIS, WEST SUSSEX. SCALE - 1/100 REV - DATE - 04/04/2017	 Partner LABC 3 NORTHCHOTE ROAD BOGNOR REGIS PO21 3LZ TEL - (01243) 867379
--	--