






FRONT (SOUTH WEST) ELEVATION 1:100

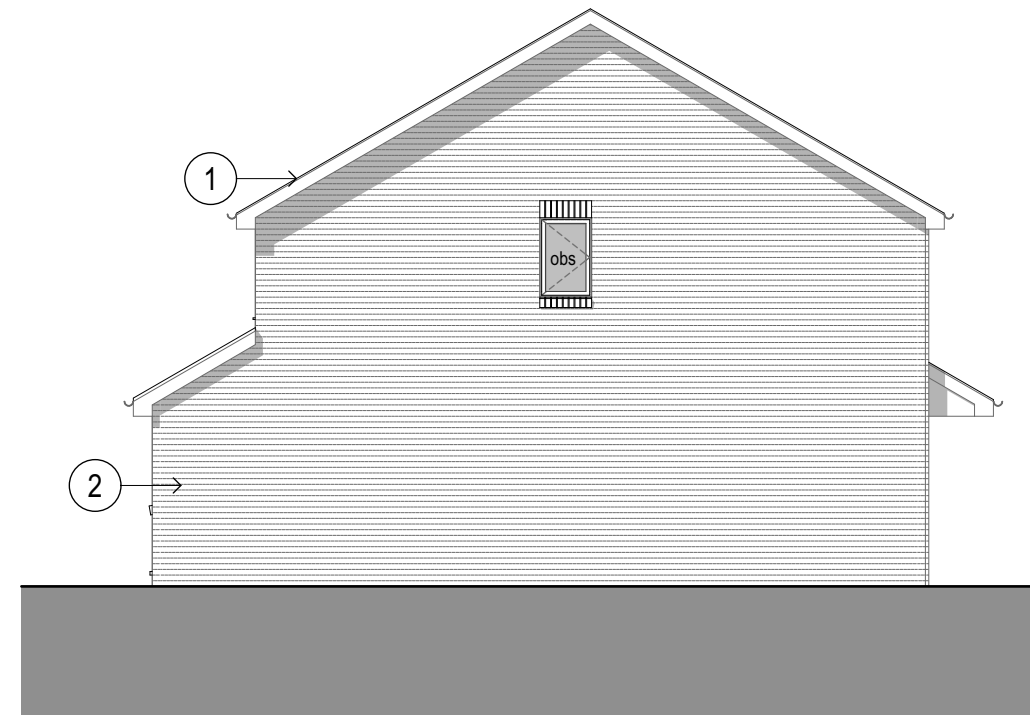

SIDE (SOUTH EAST) ELEVATION 1:100

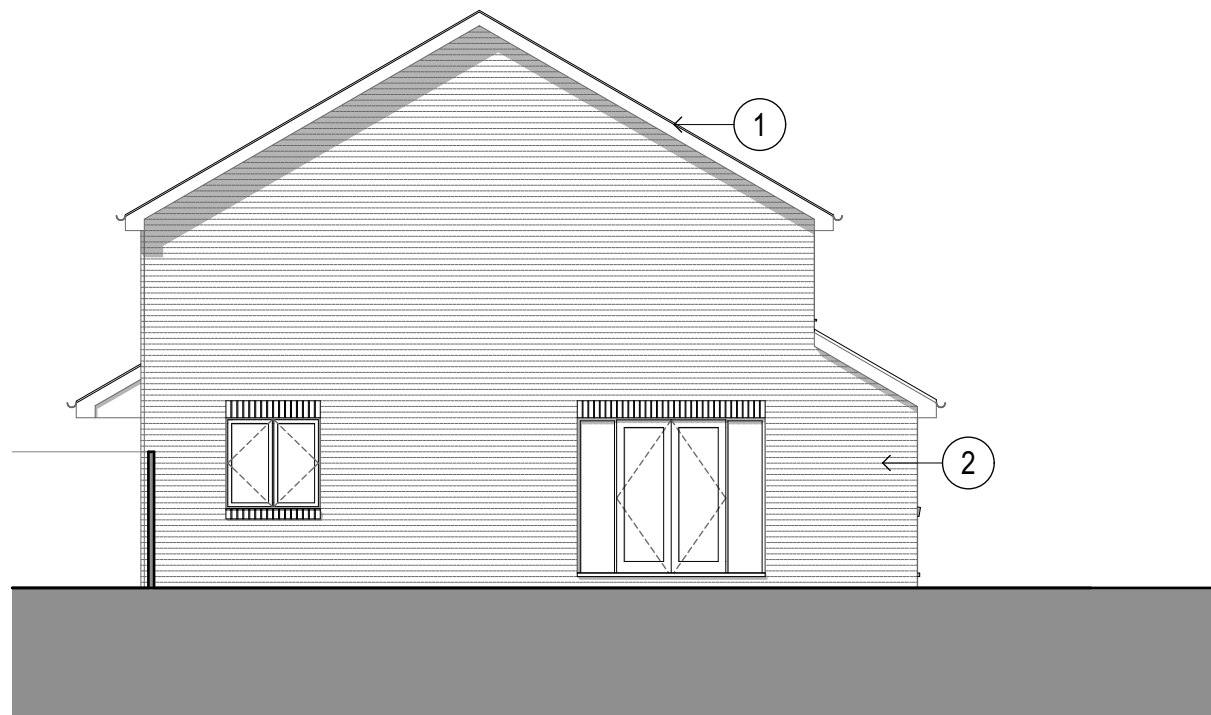

REAR (NORTH EAST) ELEVATION 1:100

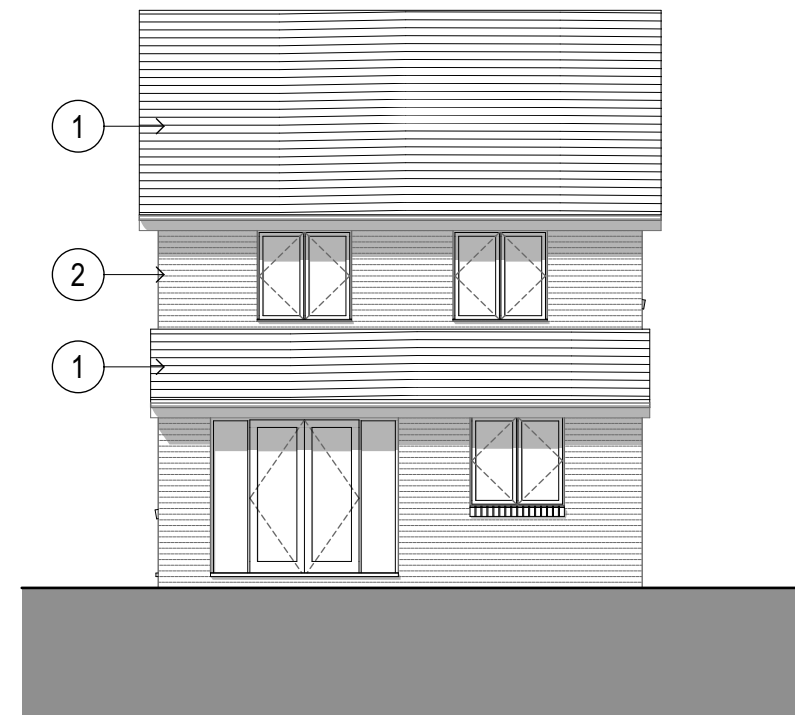

SIDE (NORTH WEST) ELEVATION 1:100

Materials Schedule:-

- ① Plain Concrete Tile - Grey
- ② Buff Grey Facing Brick
- ③ Cedral Weatherboarding

Windows

Anthracite Grey

Doors

Anthracite Grey

Rainwater Goods

Black half round guttering with matching downpipes.



Project/Address	New Build Dwelling 7 Ambleside Close Felpham	Drawing Drawing Name Scale Date	Proposed Elevations 4000_PL_004.1 As shown @ A3 July 2020
Client	Carolynn Bottomley	Drawn By	Ian
Note: these drawings are prepared for building regulations purposes only			

PROPOSED ELEVATIONS