


SCHEDULE OF UNITS.		PLAN-LAY/PH5A/121114			
TYPE	NAME	DESCRIPTION	TOTAL NO	Sq/R	Tot. Sq/R
DAVID WILSON HOMES					
PRIVATE					
LAY	LAYTON	4 BED / 8 PERSON	8	1591	12728
COR	CORNELL	4 BED / 7 PERSON	5	1374	6870
MIL	MILFORD	4 BED / 8 PERSON	3	1335	4005
SHE	SHENTON	4 BED / 7 PERSON	10	1260	12600
IRV	IRVING	4 BED / 7 PERSON	8	1167	9336
BRA	BRADWELL	3 BED / 6 PERSON	4	995	3980
ARC	ARCHFORD	3 BED / 5 PERSON	2	837	1674
TOTAL			40		51193
SITE AREA (HA)		1.79			
SITE AREA (A)		4.42			
NETT SITE AREA (HA)		1.67			
NETT SITE AREA (A)		4.12			
DENSITY 1 (SQ.FT/A)		12411			
DENSITY 2 (U/HA)		24			

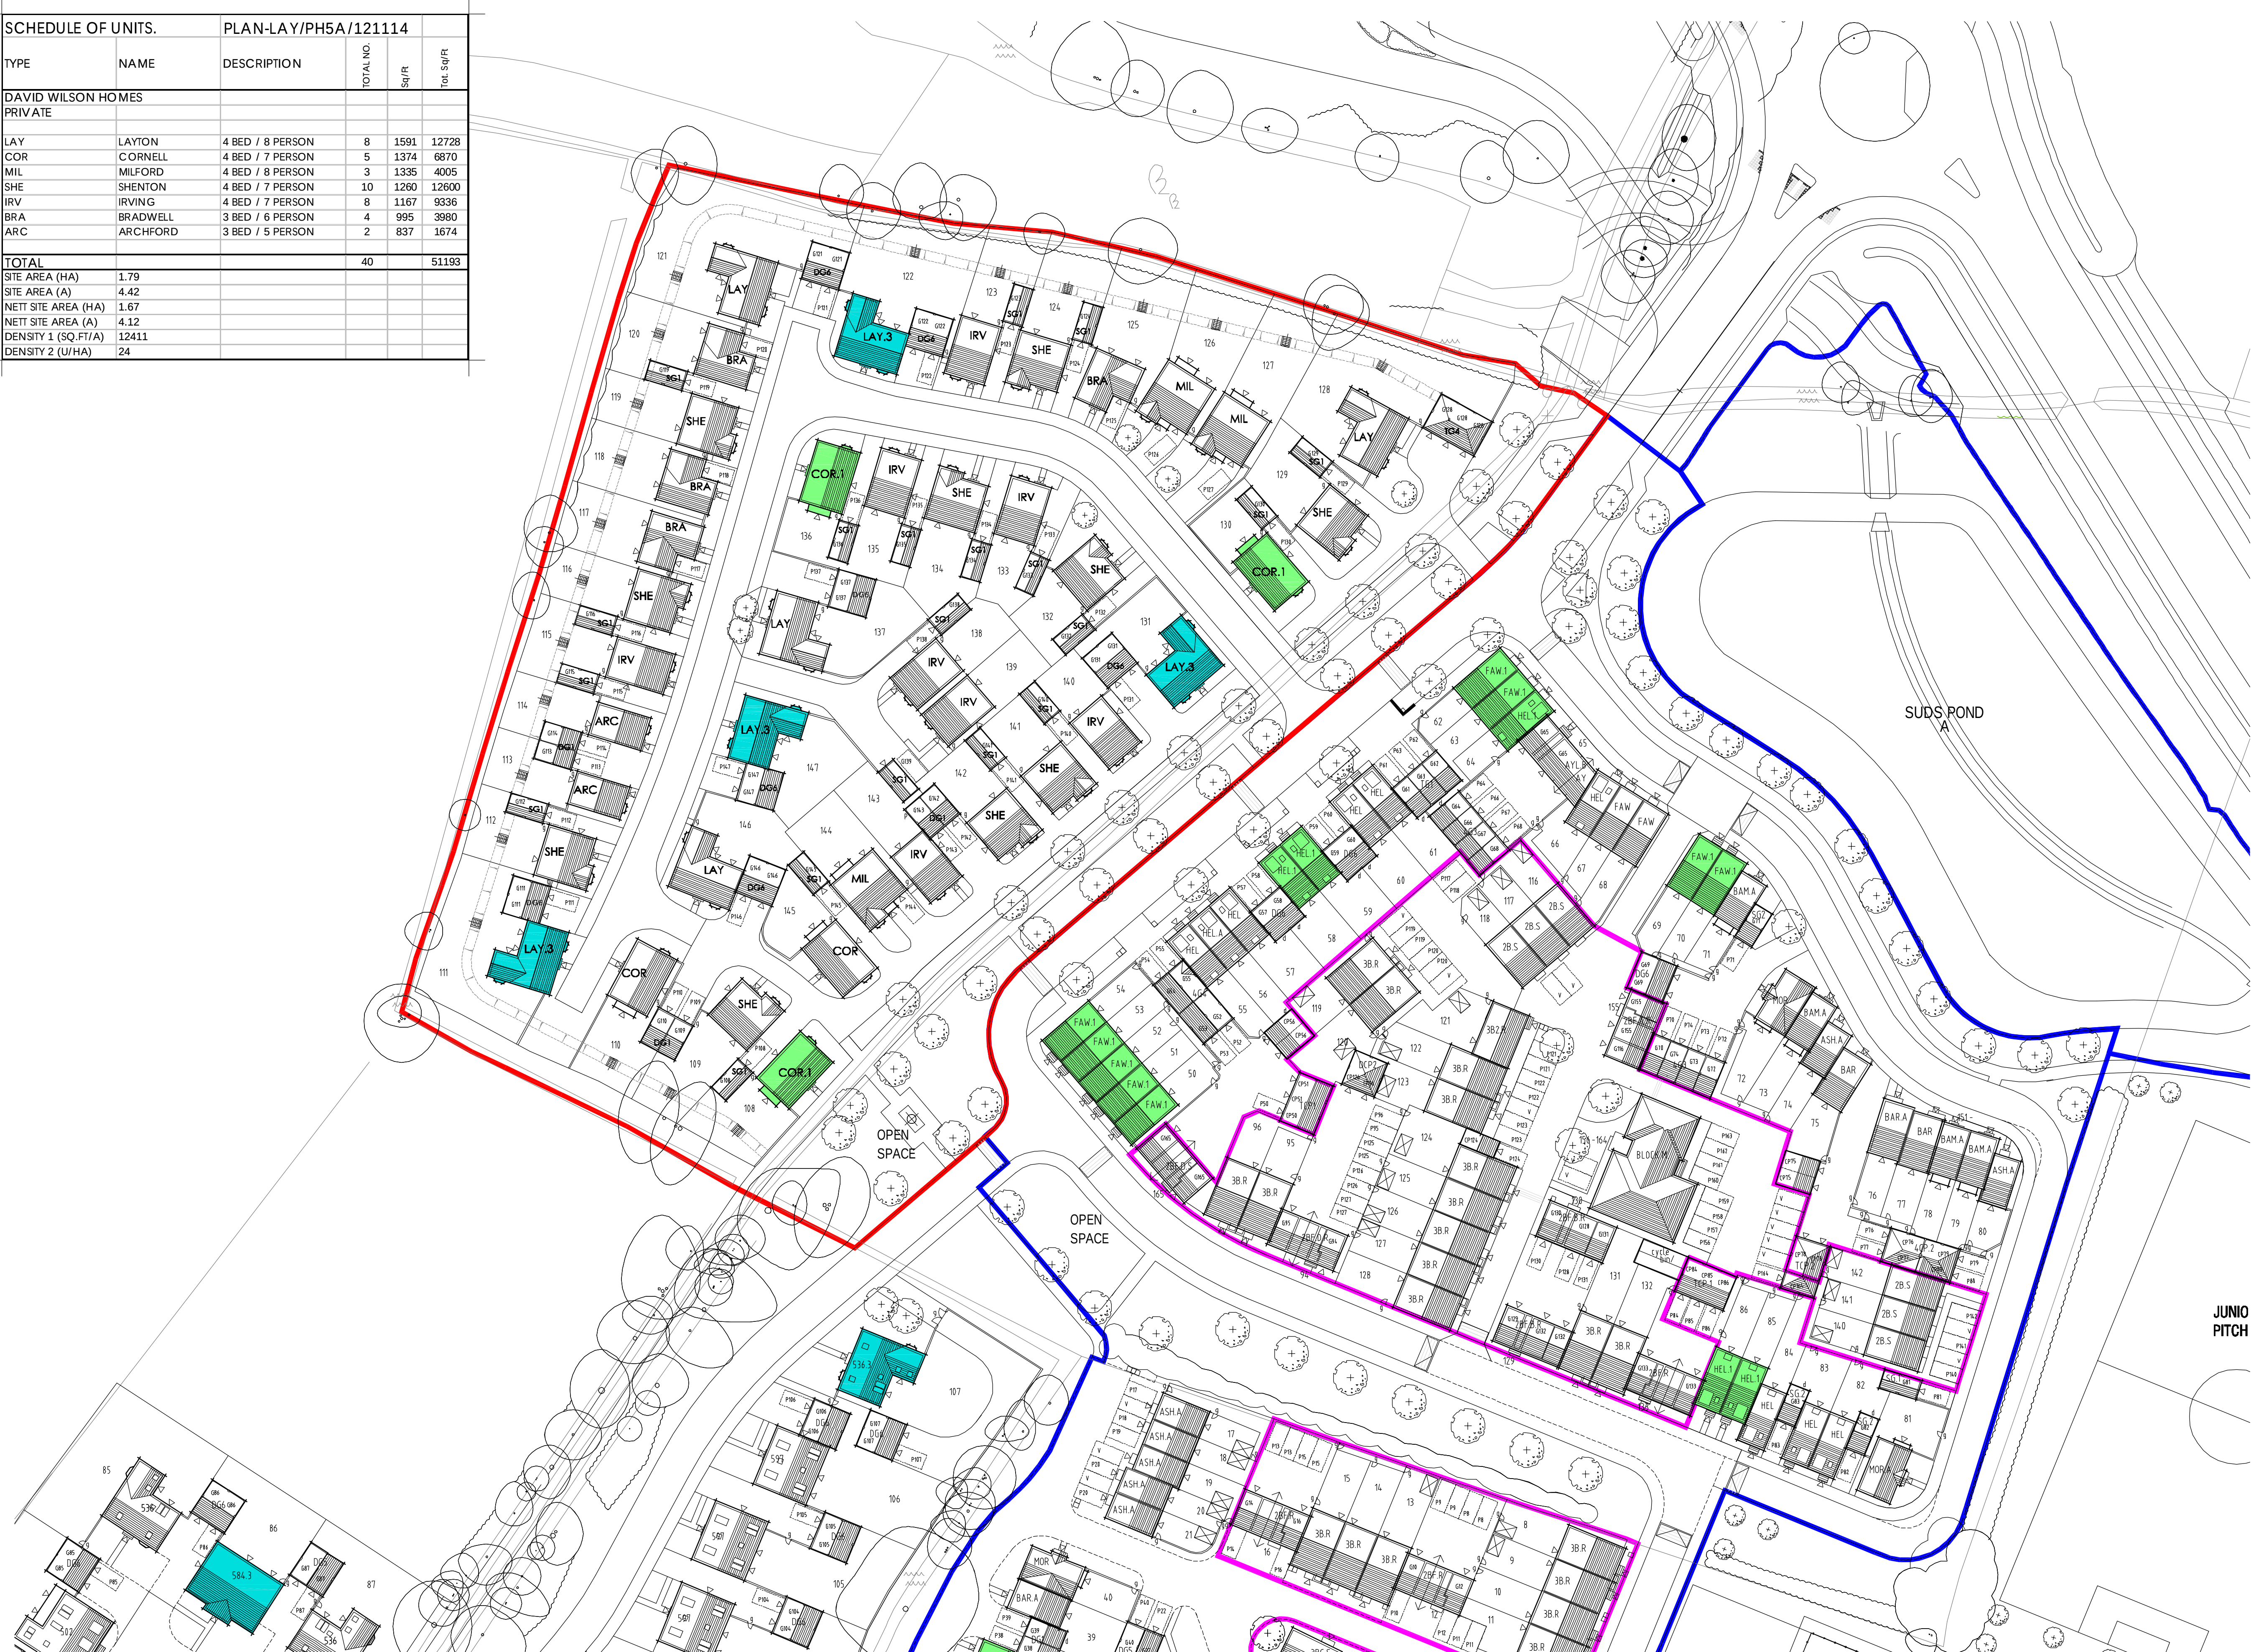

N

Drawn by: LMH

Checked by:

Date: 21/11/12

© This drawing and the works depicted contains information that is the copyright of Carlton DesignPartnership Ltd. The drawing may also contain copyrighted information of third parties. This drawing or part thereof may not be reproduced, re-used or altered in any way without the written permission of the originators. No liability will be accepted for amendments made by third parties. Scaled measurements must not be taken from this drawing. Any discrepancy or disparity must be notified to the originator in writing. The drawing may contain Ordnance Survey Data that is subject to Crown Copyright. All Rights reserved.

Revisions

Rev	Date	Drawn	Checked
A.	-	-	-
B.	7.01.13	CMI	
C.	23.01.13	LMH	
D.	07.02.13	CMI	

SCHEDULE UPDATED.

SCHEDULE UPDATED. UNITS WITH RENDER AND FLINT IDENTIFIED.

Legend

- Application Boundary.
- Ownership Boundary.
- Existing Trees.
- Proposed Trees.
- House Reference.
- Plot Numbers.
- Parking Space.
- 2.0M High Boundary Wall.
- 1.8M High Fence.
- Affaorable Housing.
- Feature Material - Flint.
- Feature Material - Render.

PRELIMINARY

Project:
FELPHAM
WEST SUSSEX

Drawing Title:
PHASE 5.A RE-PLAN



carlton
design partnership

carlton design partnership ltd. 120004 EVENDONS LANE RE-PLAN HOUSE TYPES PRIVATE HOUSE TYPES PRIVATE_9

Scale: 1:500 @ A1

Drg No: PLAN-LAY/PH5.A/121114 Rev: D

1:500 0 5 10 20 35 50.M