




- EXISTING WALLS
- PROPOSED WALLS
- EXISTING WALLS TO BE DEMOLISHED

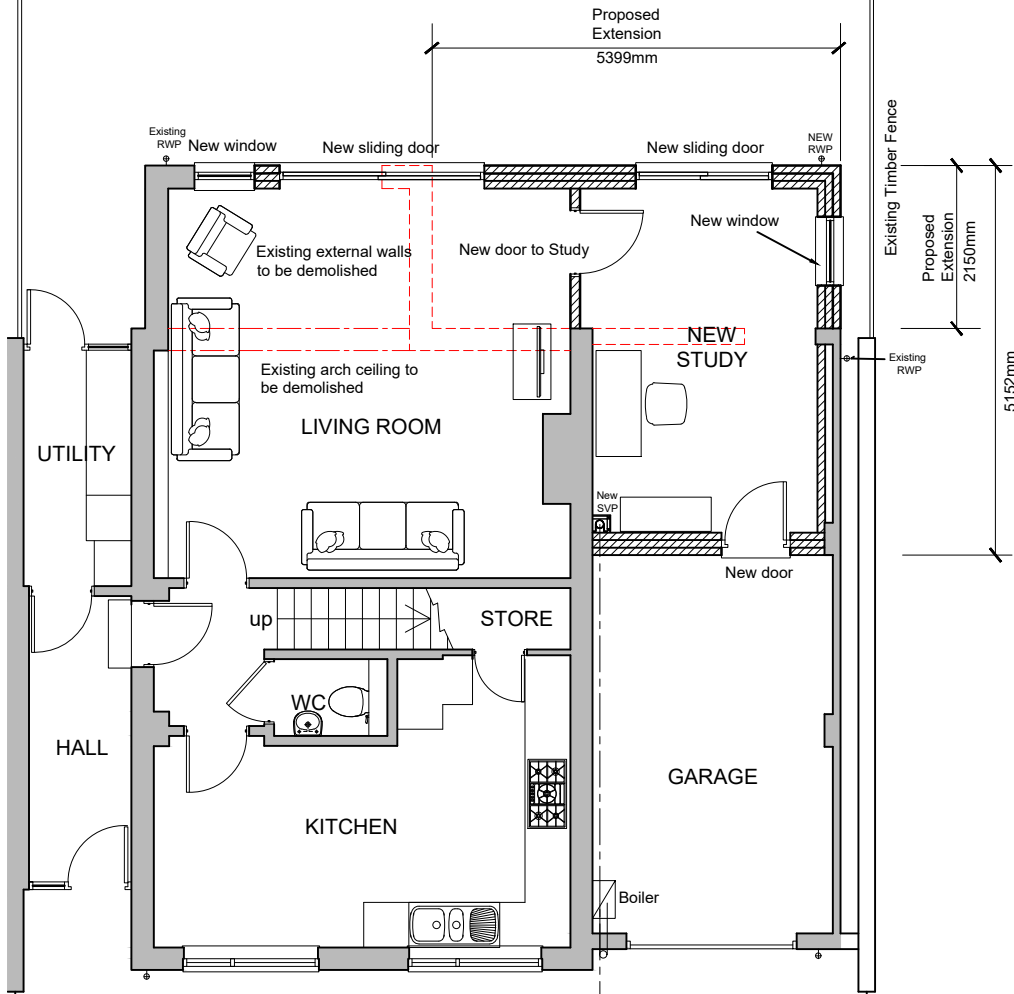


PROPOSED GROUND FLOOR PLAN
PLAN B

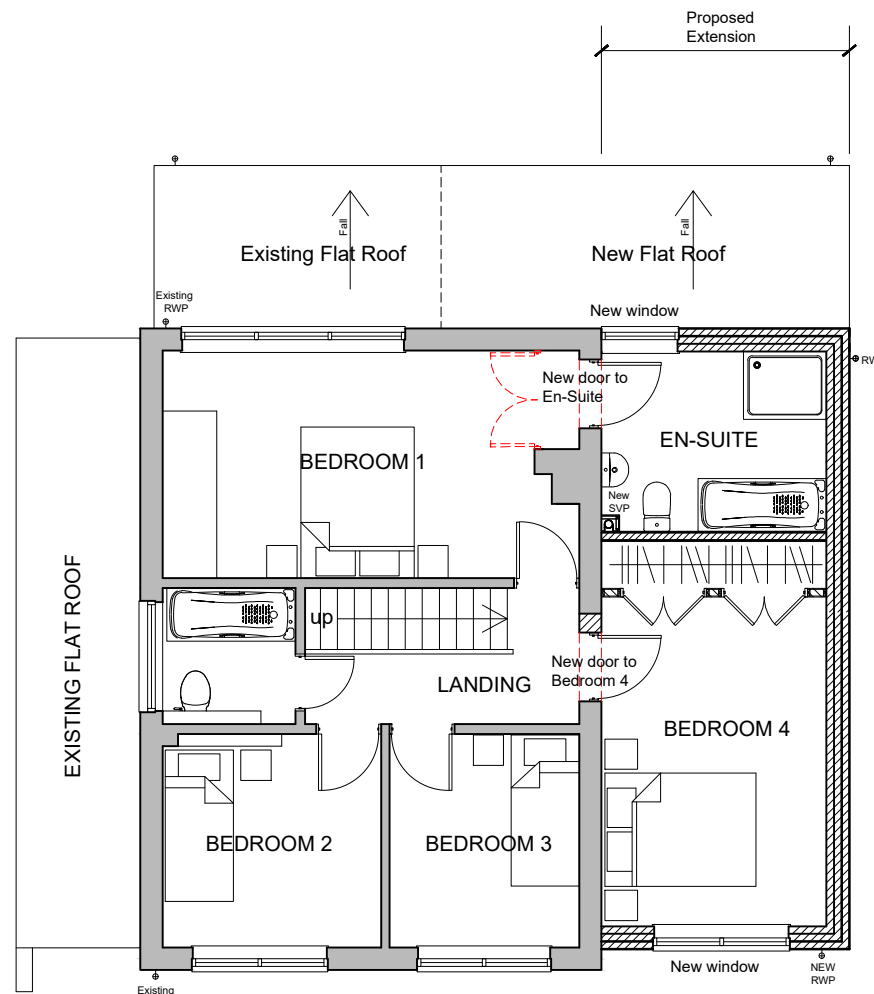

PROPOSED FIRST FLOOR PLAN

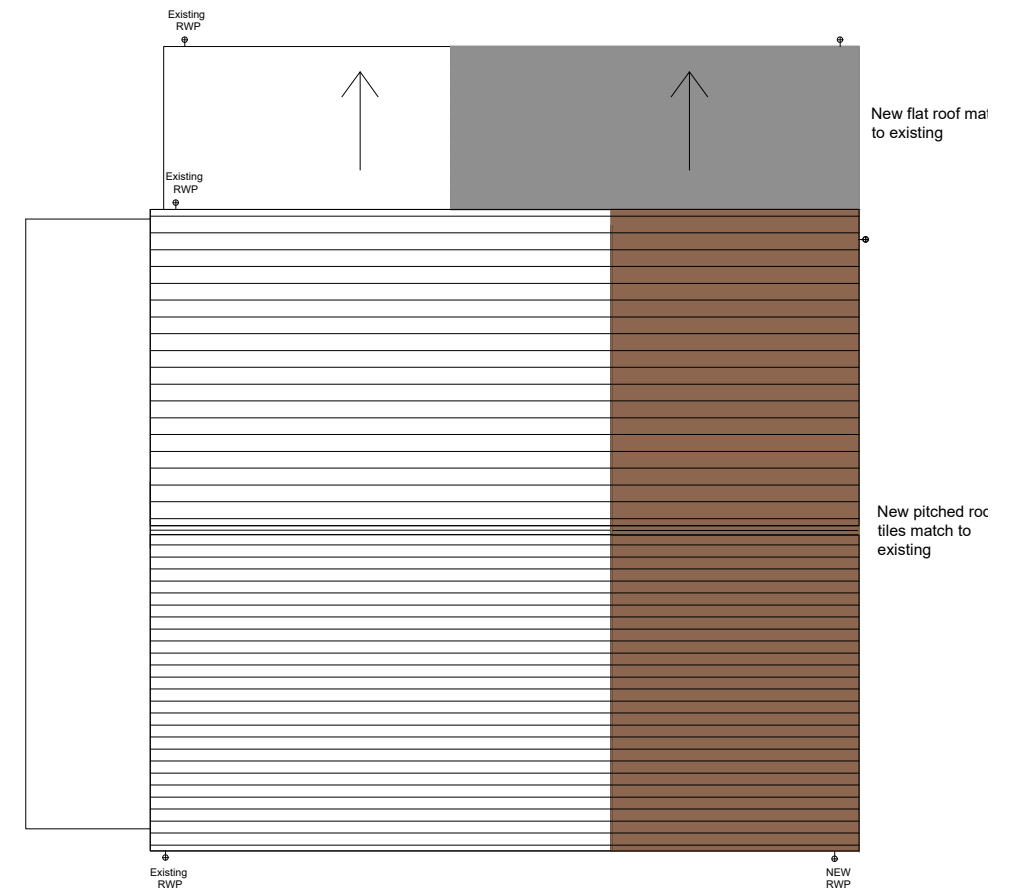

PROPOSED ROOF PLAN

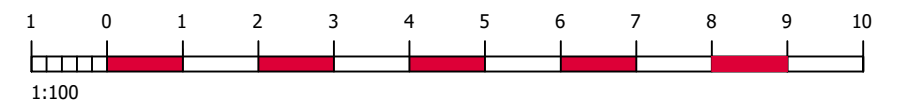

es

Do not scale from this drawing, except for planning purposes. Use figured dimensions only.

All dimensions must be checked on site prior to commencement of work.

Where applicable this drawing is to be read in conjunction with other consultants' drawings.

Streetwise Licence No,100047474.

Ayumi Addison
Mobile : 07775968067
ayumiaddison@gmail.com

Project	Two storey extension at 17 Drake Park, Bognor Regis		Date	11.03.19	Drawn by	AA
	Drawing		Scales	1:100 @ A3	Status	Planning
		Job No	1702	Dwg No	A-23	Revision
						B