


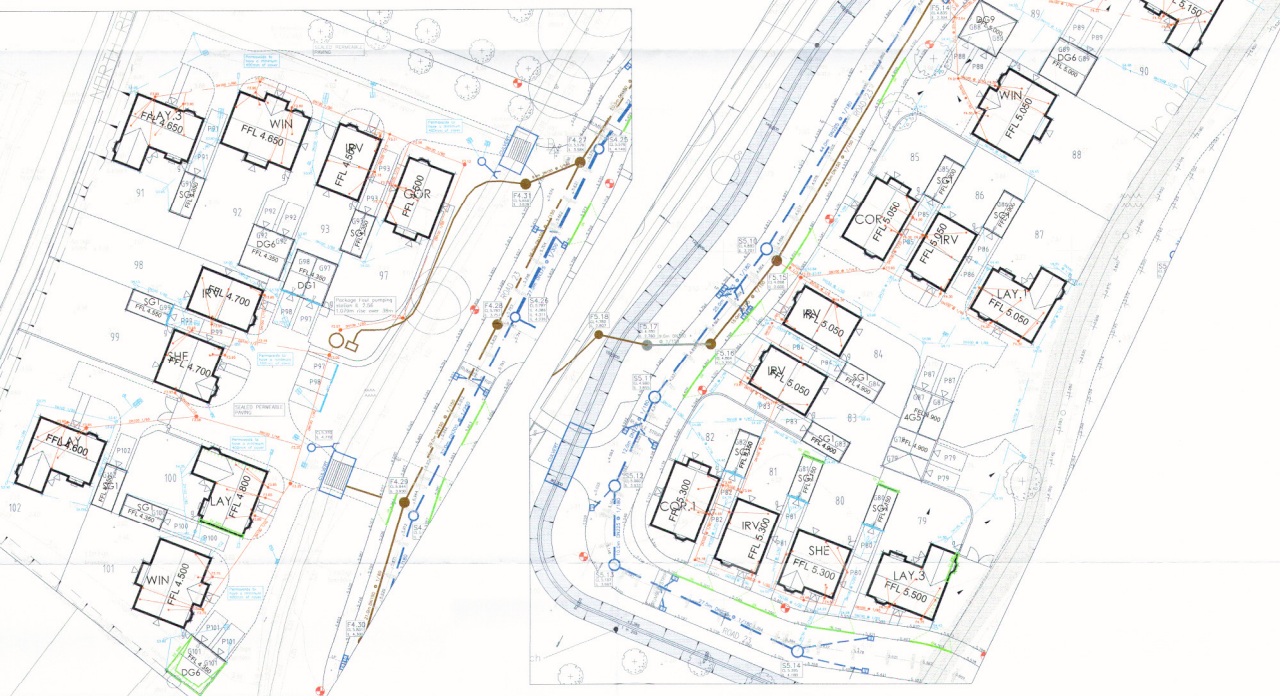

code from this drawing.

sions in metres.

relate to ordnance datum.

21. Linets or sleeves are to be provided for drains passing through foundation brickwork.