


NOTES
This drawing is the property of Fabrik Ltd. It must not be copied or reproduced without written consent. Only
typical dimensions are to be taken from this drawing. All contractors must visit site and be responsible for
taking and checking all dimensions related to the works shown on the drawing.

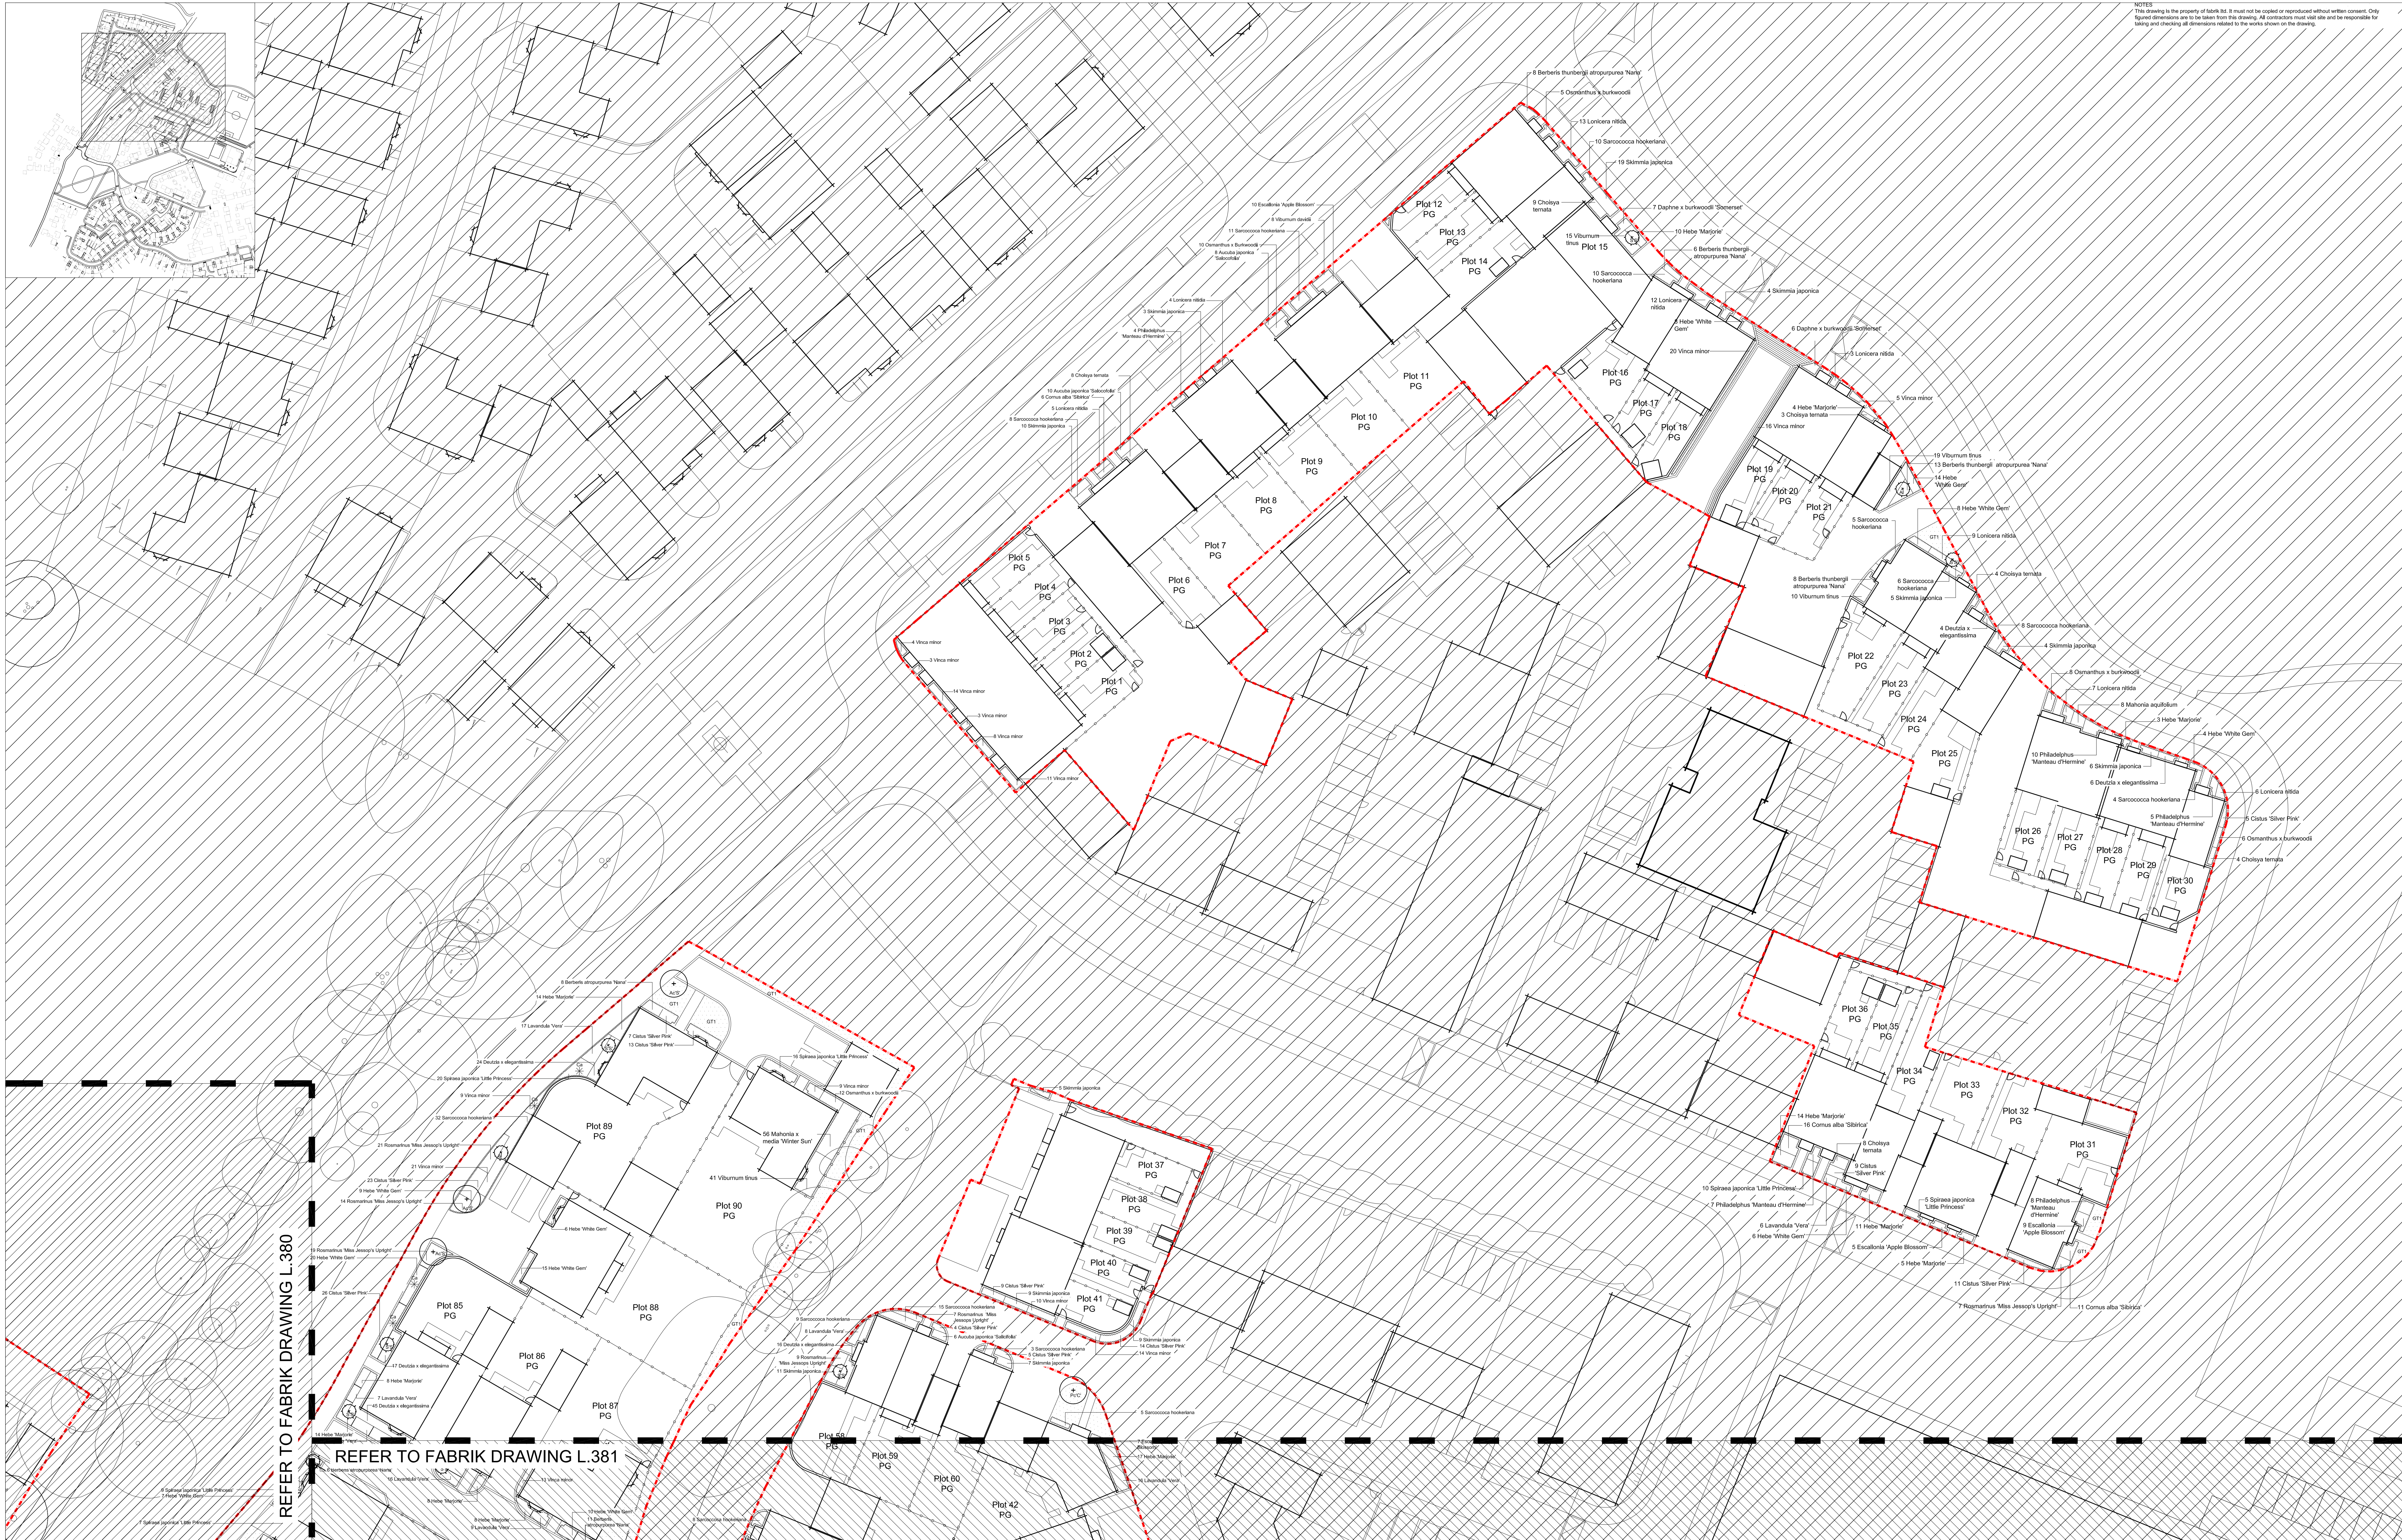


fabrik
38a High Street
Alton
Hampshire
GU34 1BD
T: 01420 593250
F: 01420 544243
E: studio@fabrikuk.com
F: 01420 544243

Soft Landscape	Existing Trees to be retained and protected	Existing Vegetation to be retained	Proposed Shrub Planting	PG Private Garden to be cleared & graded
Existing Trees to be removed	Existing Vegetation to be removed	Proposed Native Hedge Planting	Proposed Amenity Grass	Replanned Area Boundary
Proposed Trees	Proposed Specimen Shrub	Proposed Native Mix Planting	Proposed Meadow	
		Proposed Climbing Plants		

Refer to fabrik drawing L.380 for plant schedule and specification notes.

External References:
2.100 Files/D1530 Felpham, Bognor Regis/Drawings/Archived/Revised/15-08-2018/SITE
LAYOUT PH 4 & 5 REPLANNING - Standard/SITE LAYOUT PH 4 & 5 REPLANNING
copy.dwg

No. Date Reason Name

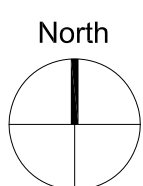

Project
**Felpham, Bognor Regis
for Barratt Homes**

Drawing
**Detailed Planting Plan
Phase 4/5 Replanned Areas**

Scale
1 : 250@A0

Drawing No.
D1530.L.382

Date
Sept 15

Drawn
me
Revision

☐ Preliminary	☐ Issued for Design/Information
☒ Issued for Planning Approval	☐ Issued for Tender
☐ Issued for Construction	☐ As Built

Drawing sheet size - A0

Copyright Reserved ©