


NOTES
This drawing is the property of fabrik ltd. It must not be copied or reproduced without written consent. Only
typical dimensions are to be taken from this drawing. All contractors must visit site and be responsible for
taking and checking all dimensions related to the works shown on the drawing.

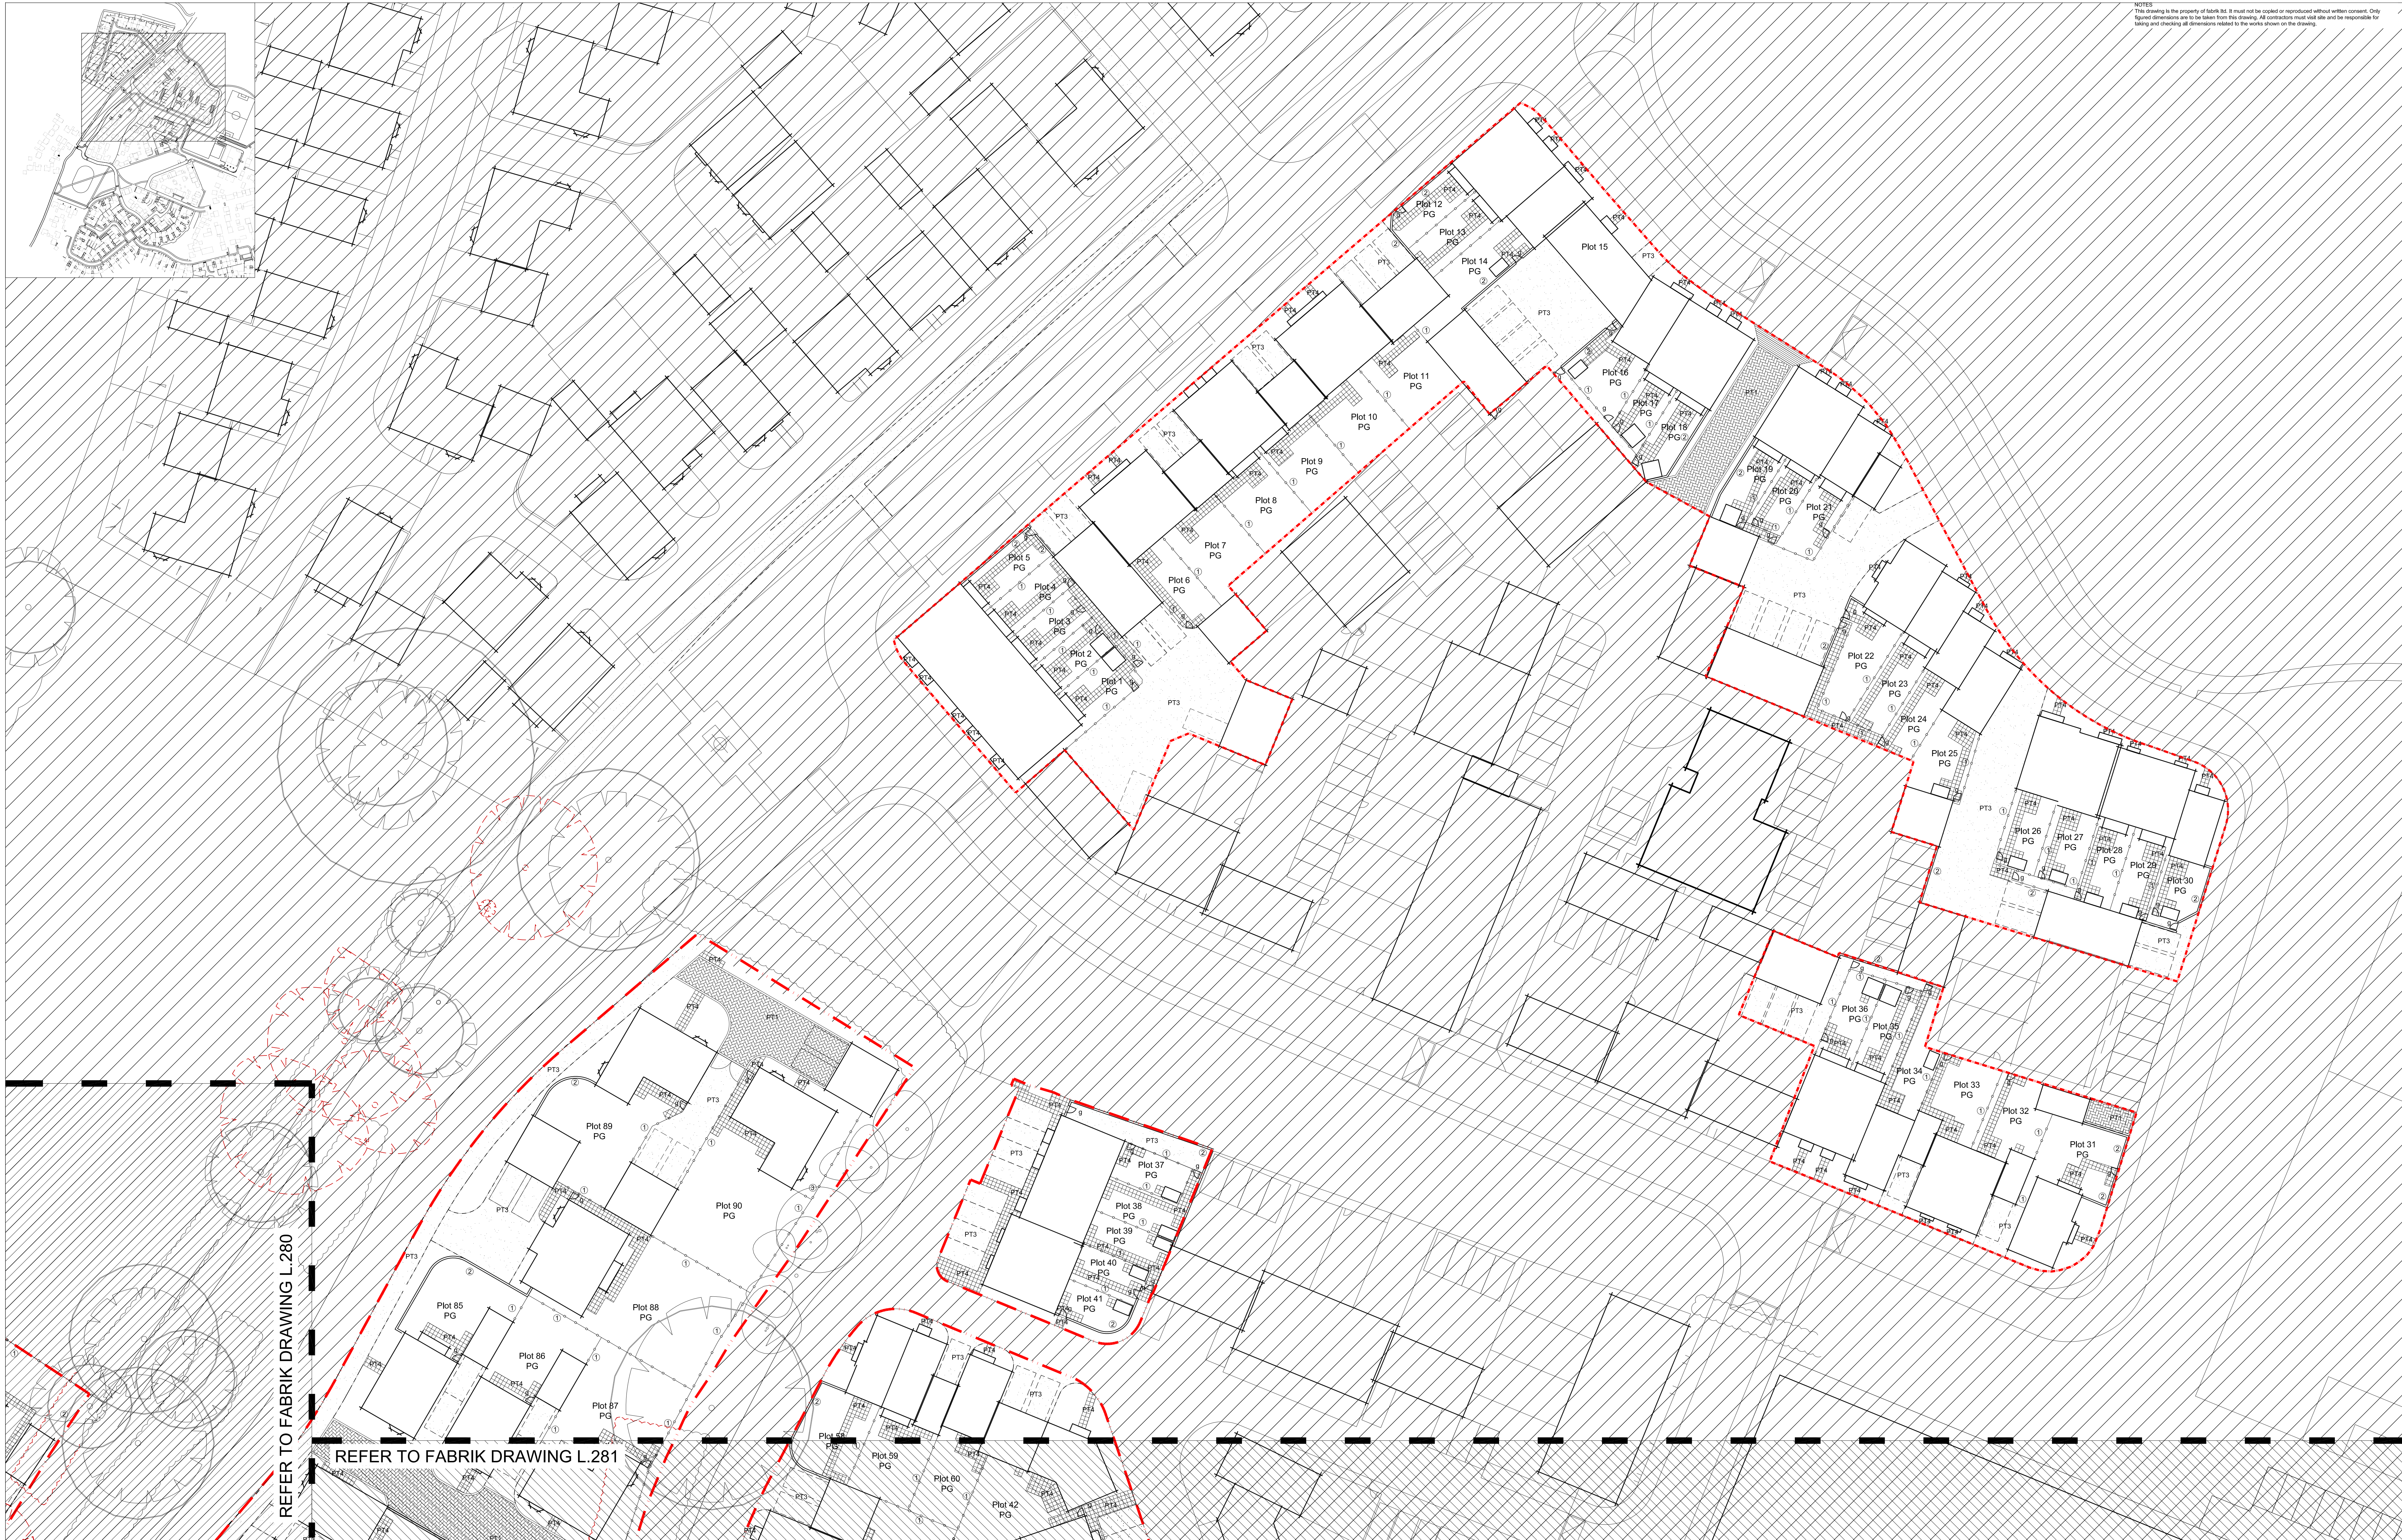

REFER TO FABRIK DRAWING L.280

REFER TO FABRIK DRAWING L.281

fabrik


38a High Street
Alton
Hampshire
GU34 1BD
T : 01420 593250
F : 01420 544243
E : studio@fabrikuk.com
F : 01420 544243

Hard Landscape	
	Paving Type 1 - PCC Block Paving Colour/Size: Brindle / 200 x 100 x 65mm Bond: 90° Herringbone
	Paving Type 1a - PCC Permeable Block Paving Colour/Size and Bond: To match PT1
	Paving Type 2 - PCC Slab Paving Colour/Size: Buff / 450 x 450 x 50mm Bond: Stretcher
	Paving Type 3 - Tarmac Product: Tarmac - Local Source Colour: Black
	Paving Type 3 - Permeable Tarmac Product: Permeable Tarmac to match PT3 Colour: to match PT3

Paving Type 4 - PCC Slab Paving Colour/Size: Natural / 600 x 400 x 50mm Bond: Stacks
Paving Type 5 - Setts Product: Granite Setts Colour/Size: Natural / 100 x 100 x 100 mm
Kerb Type 1 - PCC Road Kerb Product: Conservation Kerb Height: 1.5m
Kerb Type 2 - PCC Edging Product: Conservation Edging Colour/Size: Silver Grey / 63 x 150 x length
Kerb Type 3 - PCC Block Header Course Product: to match PT1 Colour/Size: Brindle and Walnut / 200 x 100 x 65mm

Kerb Type 4 - PCC Drop Road Kerb Product: Conservation Kerb Colour/Size: Silver Grey / 255 x 205 x length
Boundary Type 1 - Close Boarded Fence Product: Jackson's Close Board Fence Height: 1.5m
Boundary Type 2 - Brick Wall Height: 1.5m Refer to Architect's detail and specification
Boundary Type 3 - Kneer Rail Product: Jackson's Diamond Rail Fence Height: 0.9m
Boundary Type 4 - Single Leaf Gates to match adjacent fencing

Boundary Type 4 - Double Leaf Gates to Architect's specification
Private Garden to be cleared & graded
Garden Shed
Replanned Area Boundary

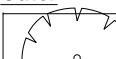Other	Existing Trees and Vegetation to be retained to be retained and protected, refer to arboricultural Impact Assessment & Method Statement prepared by ACD for detail
	Existing Trees and vegetation to be removed Refer to arboricultural Impact Assessment & Method Statement prepared by ACD for detail
	Root Protection Zone Refer to arboricultural Impact Assessment & Method Statement

External References:			
- D1530DrawingsPlanning ConsultantRevised-16-08-08 Replan Boundaries/SITE LAYOUT PH 4 & 5 REPLAN PH 31 - Overlay.jpg			
- D1530DrawingsTree SurveyRevised-16-08-08DW518795-03Dex_COPY.jpg			
B. 09.08.16 Minor amendments to boundary treatment and cycle path and co-ordinated latest tree survey to suit Tree Officer's comments.			
A. 09.09.15	No.	Date	Reason
			Revision
			ME
			Name
			CLB

Project
Felpham, Bognor Regis
for Barratt Homes

Drawing
Hard General Arrangement
Phase 4/5 Replanned Areas

Scale
1 : 250@A0

Drawing No.
D1530.L.282

☐ Preliminary	☐ Issued for Design/Information
☒ Issued for Planning Approval	☐ Issued for Tender
☐ Issued for Construction	☐ As Built

Drawing sheet size - A0

Copyright Reserved ©

Drawn
me
Revision
B

Copyright Reserved ©