


ND FINIALS

A **ND FINIALS** can be coupled with any of our fences in the range to create the desired look. Available in pressure treated green or brown.

Posts

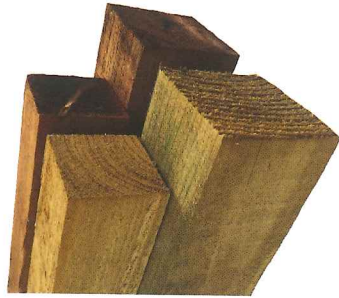


*Waterbase
Aqueous*

Product Specifications:

Description	Code	Dimensions
10' x 4" x 4" post	P301010	3000 x 100 x 100mm
8' x 4" x 4" post	P241010	2400 x 100 x 100mm
6' x 4" x 4" post	P181010	1800 x 100 x 100mm
10' x 3" x 3" post	P307575	3000 x 75 x 75mm
8' x 3" x 3" post	P247575	2400 x 75 x 75mm
7' x 3" x 3" post	P217575	2100 x 75 x 75mm
6' x 3" x 3" post	P187575	1800 x 75 x 75mm
5' x 3" x 3" post	P157575	1500 x 75 x 75mm


Post Caps

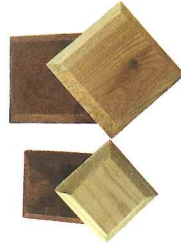

Product Specifications:

Description	Code	Dimensions
4" x 4" post caps	PPC	100 x 100 x 16mm
5" x 5" post caps	PPC5	NOM
		125 x 125 x 16mm
		NOM

Finials

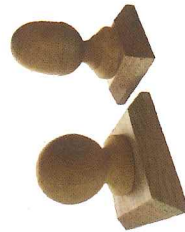

Product Specifications:

Description	Code	Dimensions
4" x 4" acorn finial	IL4ACORN	100 x 100 x 16mm
5" x 5" acorn finial	IL5ACORN	NOM
4" x 4" ball finial	IL4BALL	125 x 125 x 16mm
5" x 5" ball finial	IL5BALL	NOM
		100 x 100 x 16mm
		NOM
		125 x 125 x 16mm
		NOM

GRAVEL BOARDS

Use under fence panels to extend the life of your fencing. Fix to timber posts with 'L' shaped clips

Timber gravel boards



Product Specifications:

Description	Code	Dimensions
3m gravel board	T301522T	3000 x 150 x 22mm
1.8 m gravel board	T181522T	1828 x 150 x 22mm

SLEEPERS

Landscape Sleepers create a very strong and durable garden feature and can be used for many things including raised beds, retaining walls and planters. These are available in Sawn New Softwood which are Pressure treated Brown or Green as well as Reclaimed railway sleepers.



Reclaimed Sleepers

creosoted

Product Specifications:

Description	Code	Dimensions
Small Softwood Sleepers	TSL200100	2400 x 200 x 100mm
Large Softwood Sleepers	TSL250125	2400 x 250 x 125mm
Reclaimed Sleepers	TSLREC	2600 x 250 x 150mm
		NOM



Softwood Sleepers