




Featheredge fencing has a robust structure capable of braving the worst weather conditions, providing a strong and durable boundary to your property. Available in pressure treated Green or clip treated Dark Brown or Autumn Gold.

ARUN DISTRICT COUNCIL PP/17/17/DOO

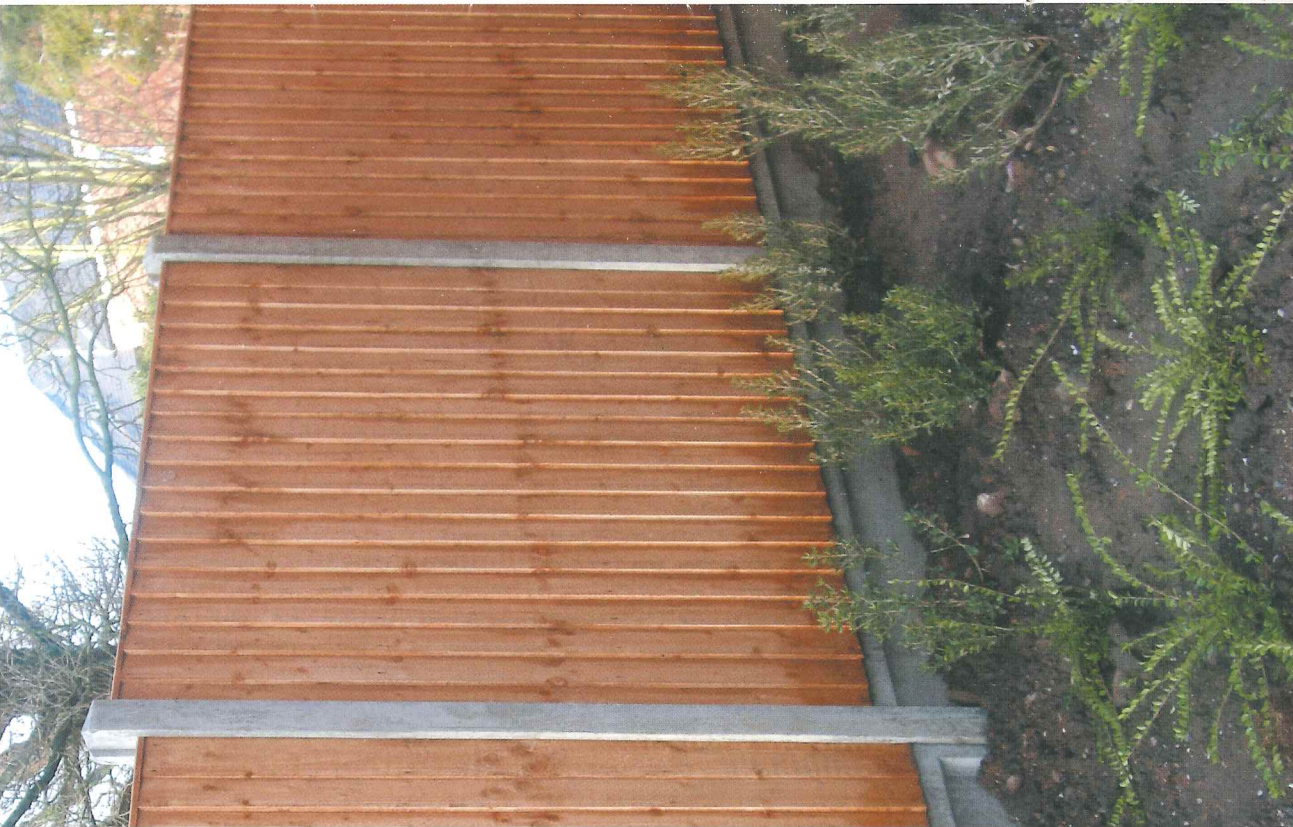

Standard Featheredge panels - Medium / Dark brown colour

Product Specifications:

Description	Code	Dimensions
6' Featheredge Panel	P6F	1828 x 1828mm
5' Featheredge Panel	P5F	1524 x 1828mm
4' Featheredge Panel	P4F	1218 x 1828mm
3' Featheredge Panel	P3F	915 x 1828mm

Also available in Dome and Bow topped

Back View



Featheredge gates



Product Specifications:

Description	Code	Dimensions
Square top f/edge gate	PSTFG	1750 x 915mm
Arch top f/edge gate	PATFG	1750 x 915mm