


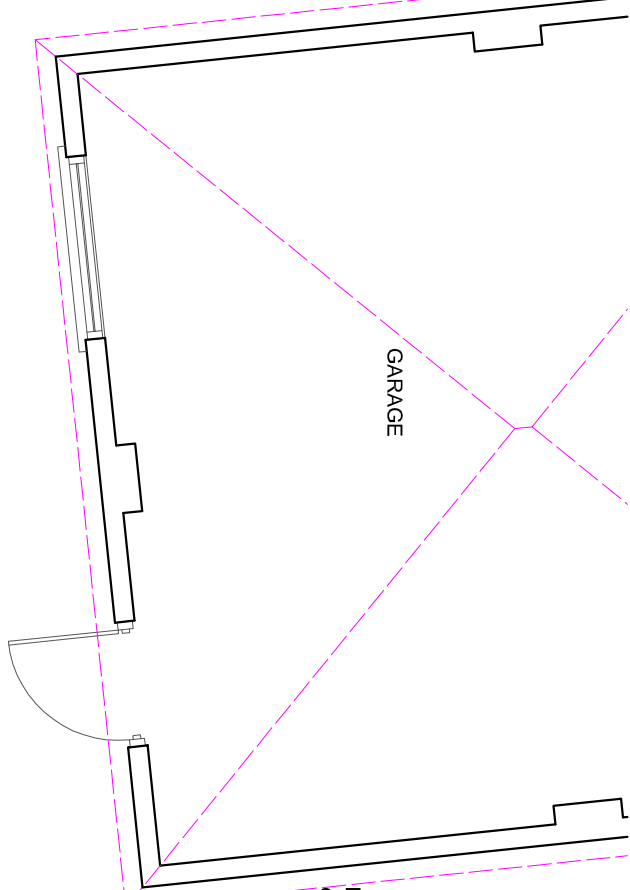

GARAGE

New manhole formed on existing drain run.

Drainage layout shown is assumed based on limited access and inspection - to be verified on site by contractor.

Gully.

Stub stack.

WC

LARDER

UTILITY


KITCHEN
(layout to clients choice and design)

LOBBY

DINING ROOM

HALLWAY

LIVING ROOM

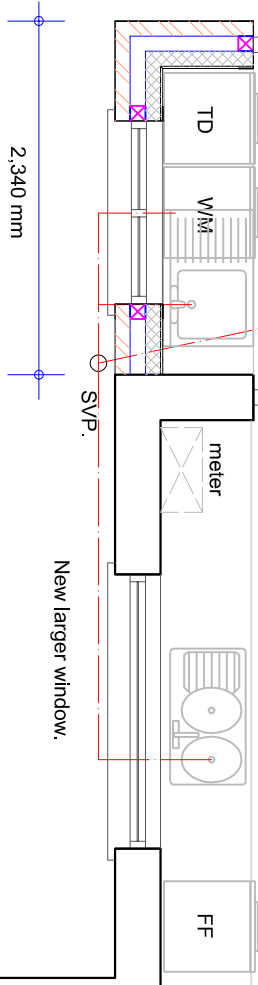

2,340 mm

SVP.

New larger window.

TD

V/M

meter

FF

New double doorway with pre-cast concrete lintols above.

350 mm

SUN ROOM

350 mm

SUSSEX BUILDING CONSULTANCY LIMITED


PAYNTERS CROFT, BURDELL ROAD,
YAPTON, WEST SUSSEX.

SCALE - 1/50 REV - D DATE - 14/07/2015

partner
LABC

3 NORTHCOTE ROAD
BOGNOR REGIS
PO21 5LZ
TEL/FAX - (01243) 861379

PROPOSED GROUND FLOOR PLAN

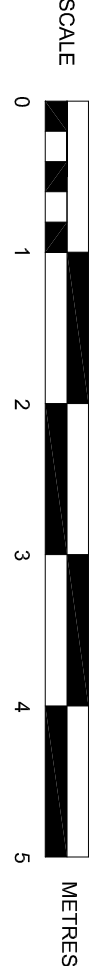

Folding doors -
design to client
choice.