


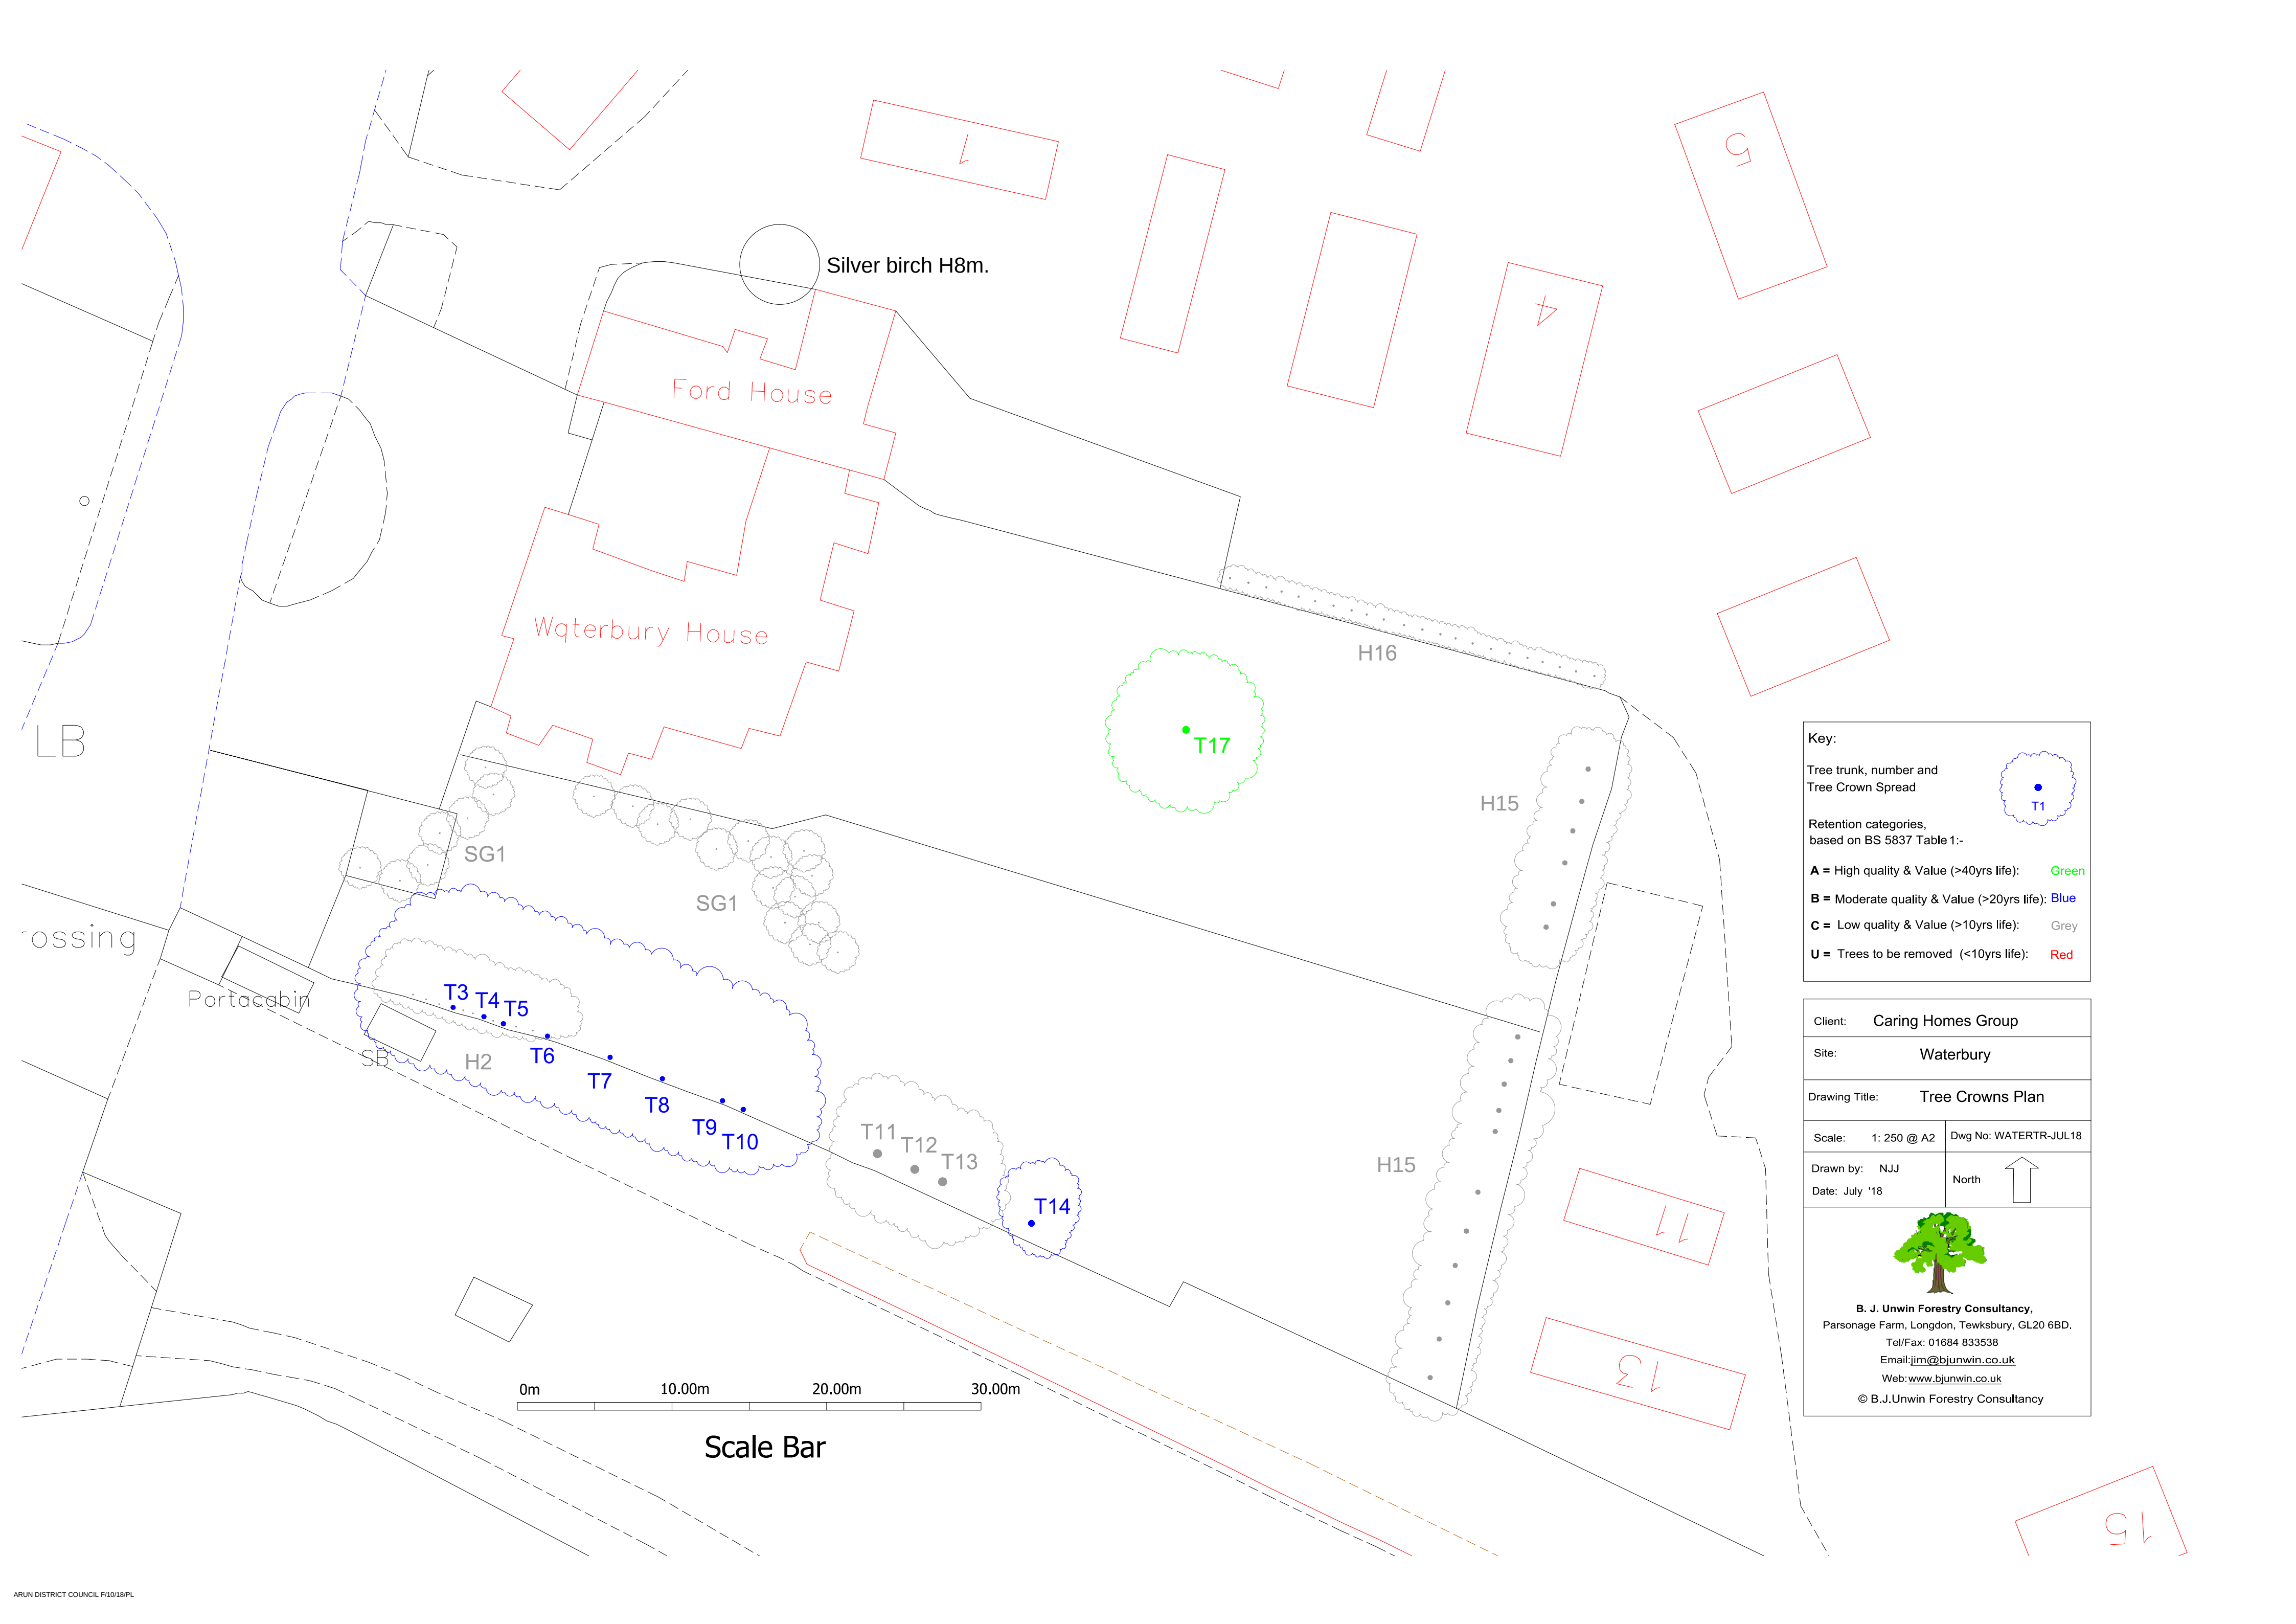

Key:

Tree trunk, number and Tree Crown Spread

Retention categories, based on BS 5837 Table 1:-

A = High quality & Value (>40yrs life): Green

B = Moderate quality & Value (>20yrs life): Blue

C = Low quality & Value (>10yrs life): Grey

U = Trees to be removed (<10yrs life): Red

Client:	Caring Homes Group	
Site:	Waterbury	
Drawing Title:	Tree Crowns Plan	
Scale:	1: 250 @ A2	Dwg No: WATERTR-JUL18
Drawn by:	NJJ	North 
Date:	July '18	
		
B. J. Unwin Forestry Consultancy, Parsonage Farm, Longdon, Tewksbury, GL20 6BD. Tel/Fax: 01684 833538 Email: jim@bjunwin.co.uk Web: www.bjunwin.co.uk © B.J.Unwin Forestry Consultancy		