


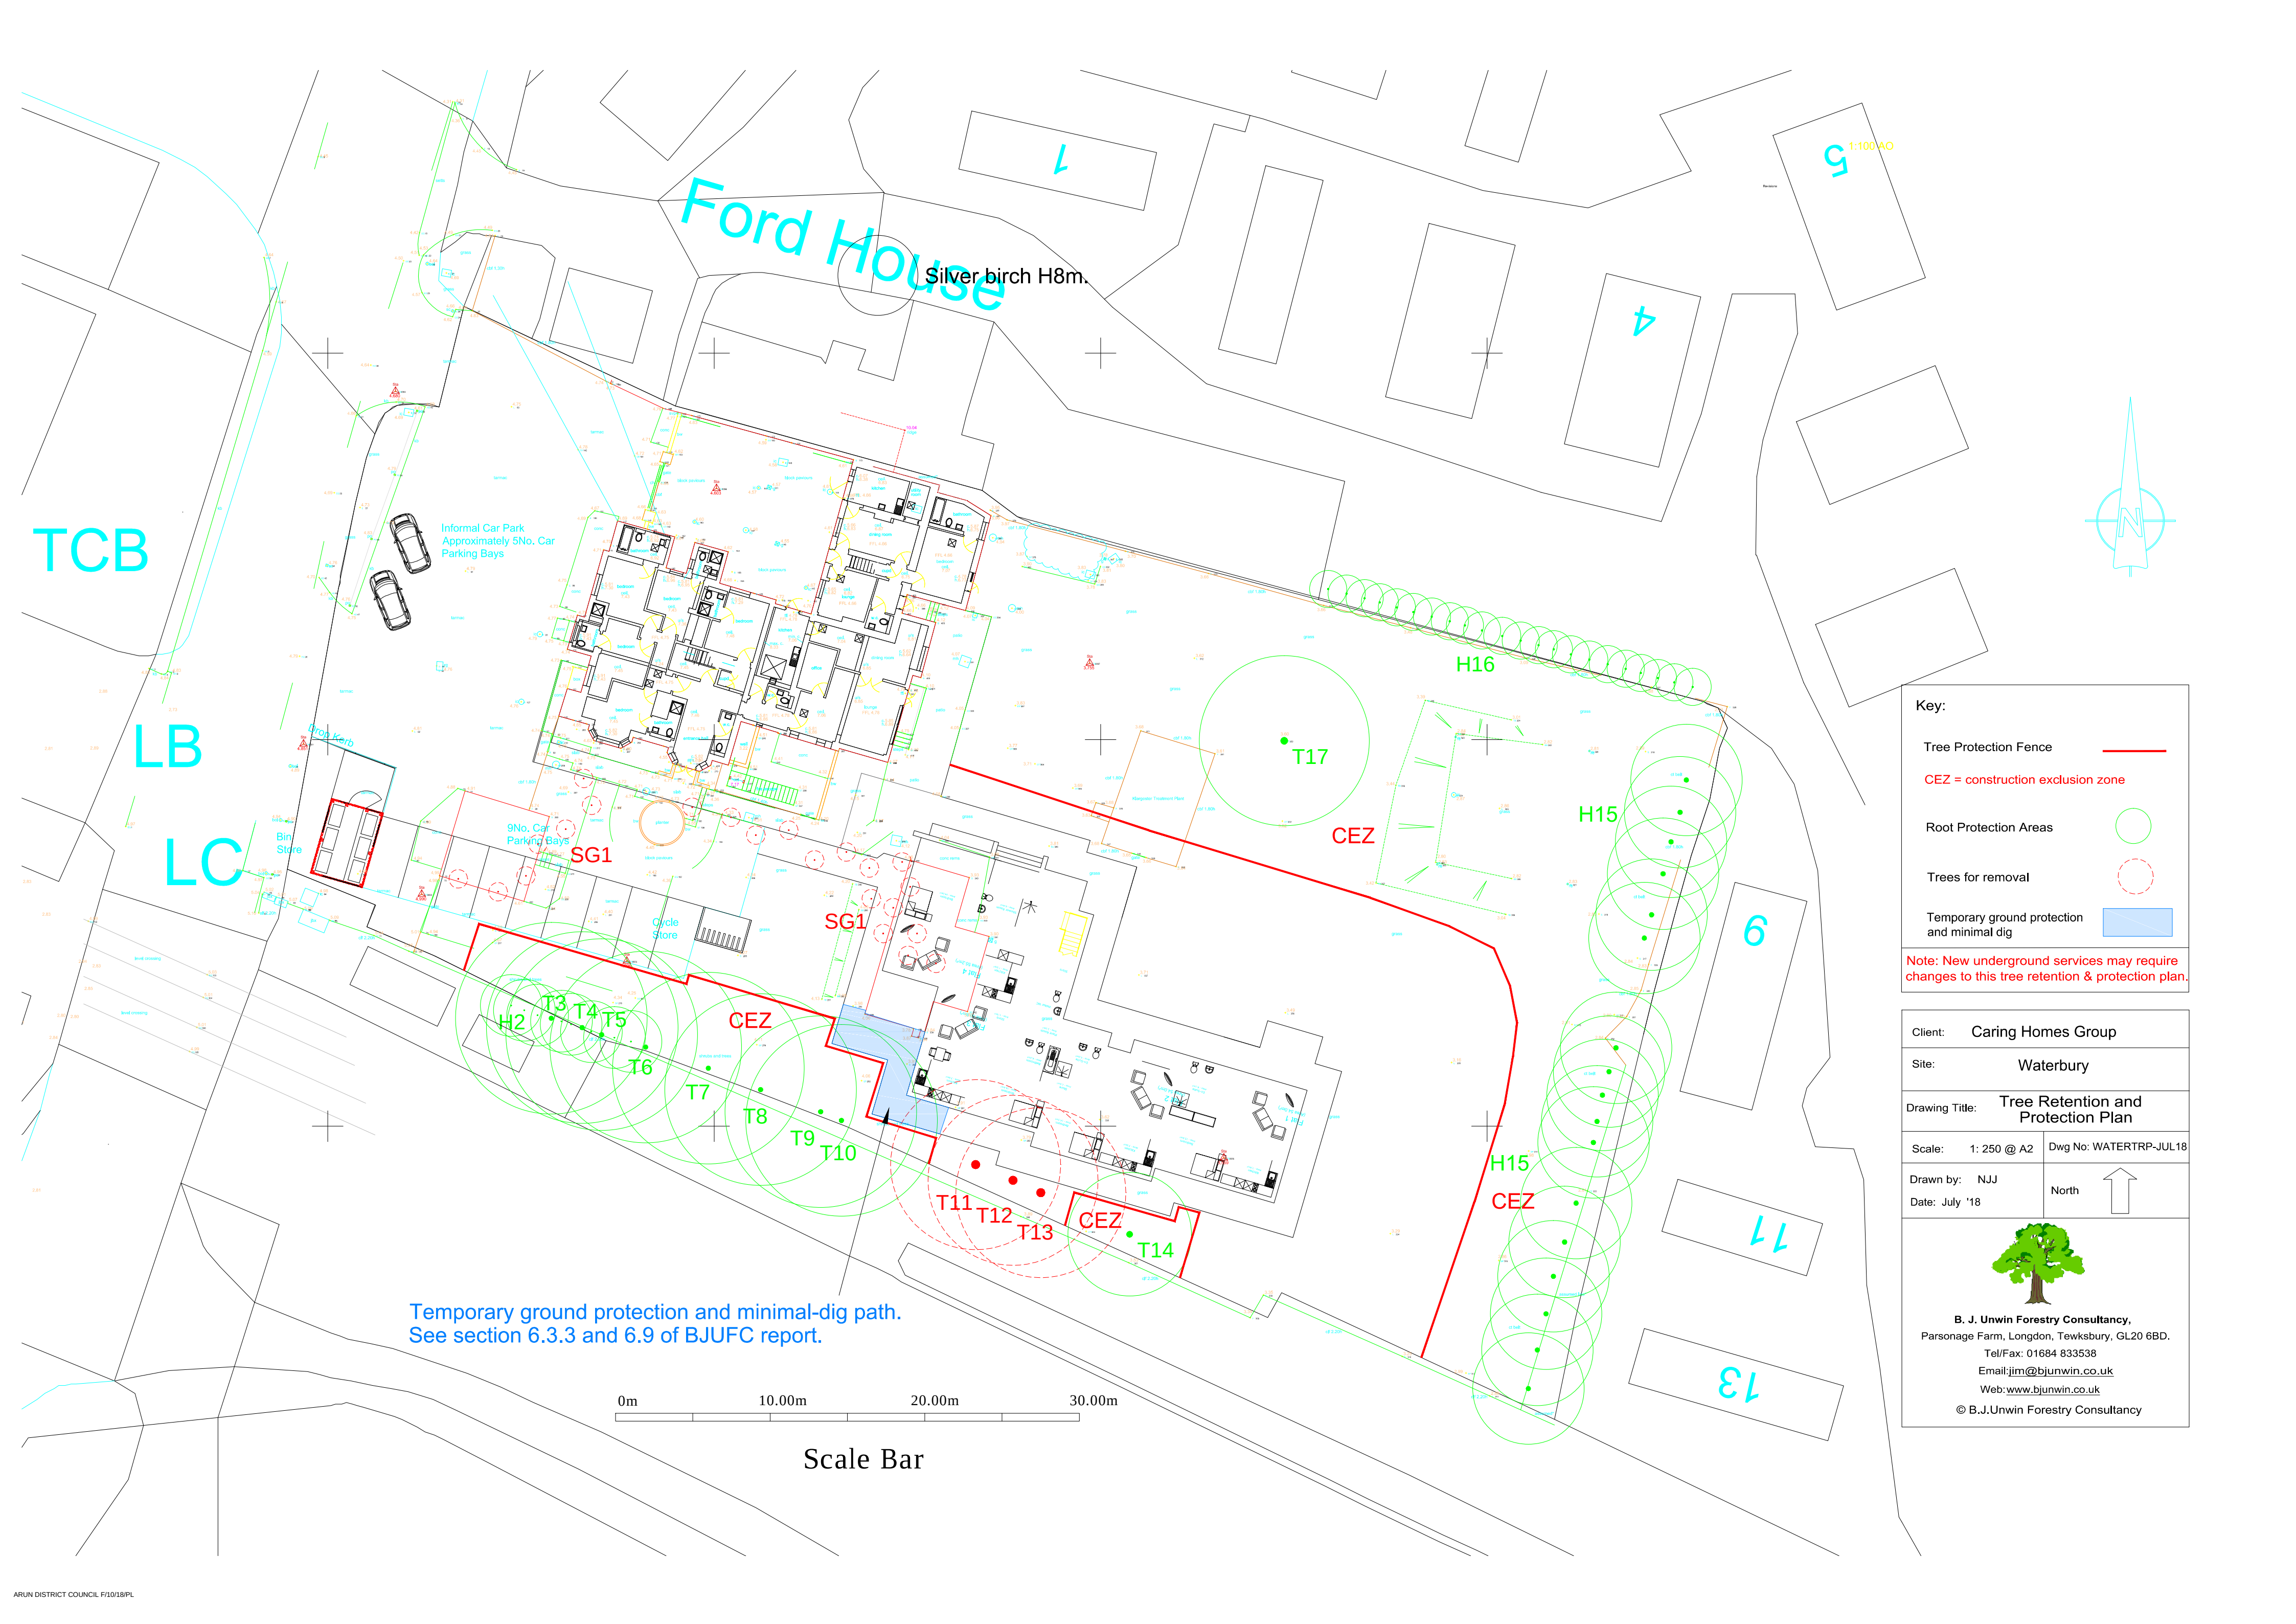

TCB

LB

LC

Ford House

Silver birch H8m.

Informal Car Park
Approximately 5No. Car
Parking Bays

Drop Kerb

Bin Store

9No. Car
Parking Bays

SG1

T6

T7

T8

T9

T10

CEZ

SG1

Cycle Store

CEZ

T11

T12

T13

CEZ

T14

CEZ

T17

H16

H15

H15

CEZ

Temporary ground protection and minimal-dig path.
See section 6.3.3 and 6.9 of BJUFC report.

0m 10.00m 20.00m 30.00m

Scale Bar

Key:

Tree Protection Fence —

CEZ = construction exclusion zone

Root Protection Areas ○

Trees for removal ○

Temporary ground protection and minimal dig ■

Note: New underground services may require changes to this tree retention & protection plan.

Client:	Caring Homes Group		
Site:	Waterbury		
Drawing Title:	Tree Retention and Protection Plan		
Scale:	1: 250 @ A2	Dwg No:	WATERTRP-JUL18
Drawn by:	NJJ	North	
Date:	July '18		



B. J. Unwin Forestry Consultancy,
Parsonage Farm, Longdon, Tewksbury, GL20 6BD.
Tel/Fax: 01684 833538
Email: jim@bjunwin.co.uk
Web: www.bjunwin.co.uk
© B.J.Unwin Forestry Consultancy