

SITE: Discount MOT Services
 DRAWING NO.: DMS/150319/RT/C1-2-3-4-7-B
 DESCRIPTION: Class 3,4&7 ATL Pit lane with Class 1 & 2


IMPORTANT NOTE
 DIMENSIONS GIVEN APPLY ONLY TO EQUIPMENT MODELS LISTED ON THIS DRAWING. OTHER BRANDS CAN VARY CONSIDERABLY AND WILL REQUIRE NEW DRAWINGS TO SCALE FOR VOSA APPROVAL. IT CONTRAVENES BOSTON COPYRIGHT TO USE THIS DRAWING EXCEPT FOR THE PURPOSE OF LAYOUT AND APPROVAL OF BOSTON EQUIPMENT.

EQUIPMENT LIST:-

B501	Boston Headlamp Tester
D712	Boston Class 7 Roller Brake Tester
EM6	Boston Combined Emission Package
PD304	Boston Hydraulic Play Detector
BJB28	Boston 2.8T Jacking Beam x 2
B441-560	Boston 4 tonne OPTL ramp
PD303	Hydraulic play detector

Yard parking

Height of vehicle entrance 4m
 Lowest headroom at eaves 4.2m

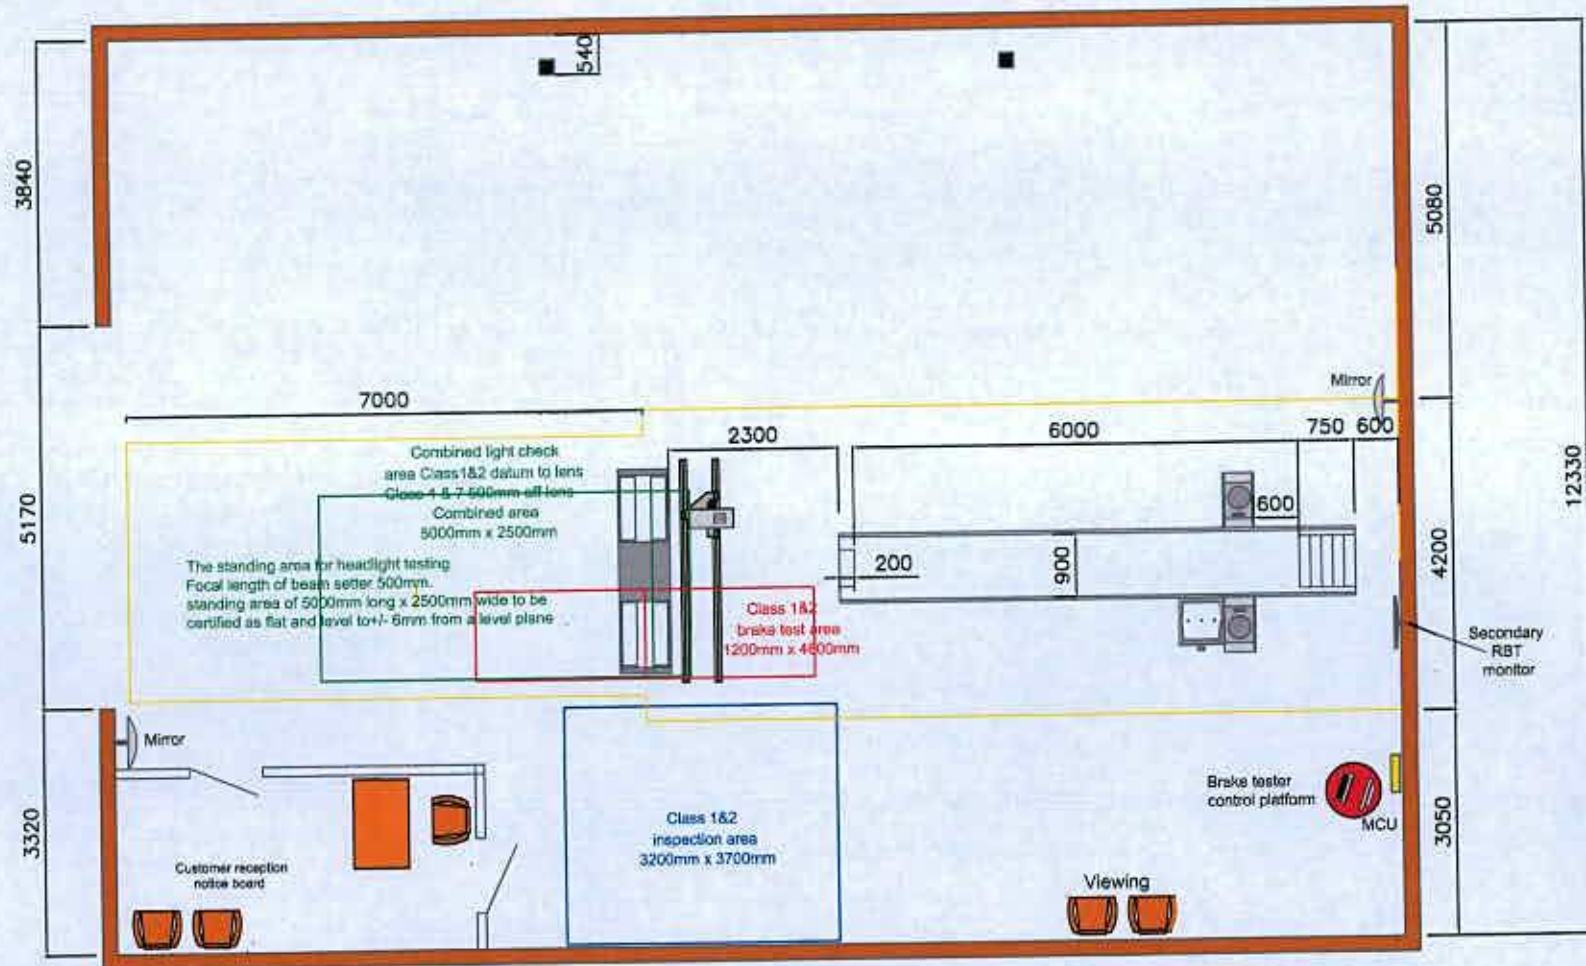

NOTES:- (Class 7)

Roof height must be 3.2m or higher, except over lift where it must be 4.8m or higher above fully lowered platforms. Headroom is measured 500mm further than outer edges of the platforms, 500mm forward of the non drive on end and 1000mm to the rear of the drive on end.
 Vehicle entrance / exit must be 3.2m high and 3.0m wide.
 If the brake standing area passes through the entrance it must be at least 3.5m wide.

NOTES:-

(Class 4&7) Roof height must be 3.2m or higher, pit depth to be at least 1.6m and not more than 1.8m. Vehicle entrance / exit must be 3.2m high and 3.0m wide unless part of brake test standing area when 3.5m is the minimum.



Boston Garage Equipment, 150 New Road, Rainham, Essex, RM13 9SL, United Kingdom
 T: +44 (0)1706 525 550 F: +44 (0)1709 525 400 info@boston-garage.com www.boston-garage.com