



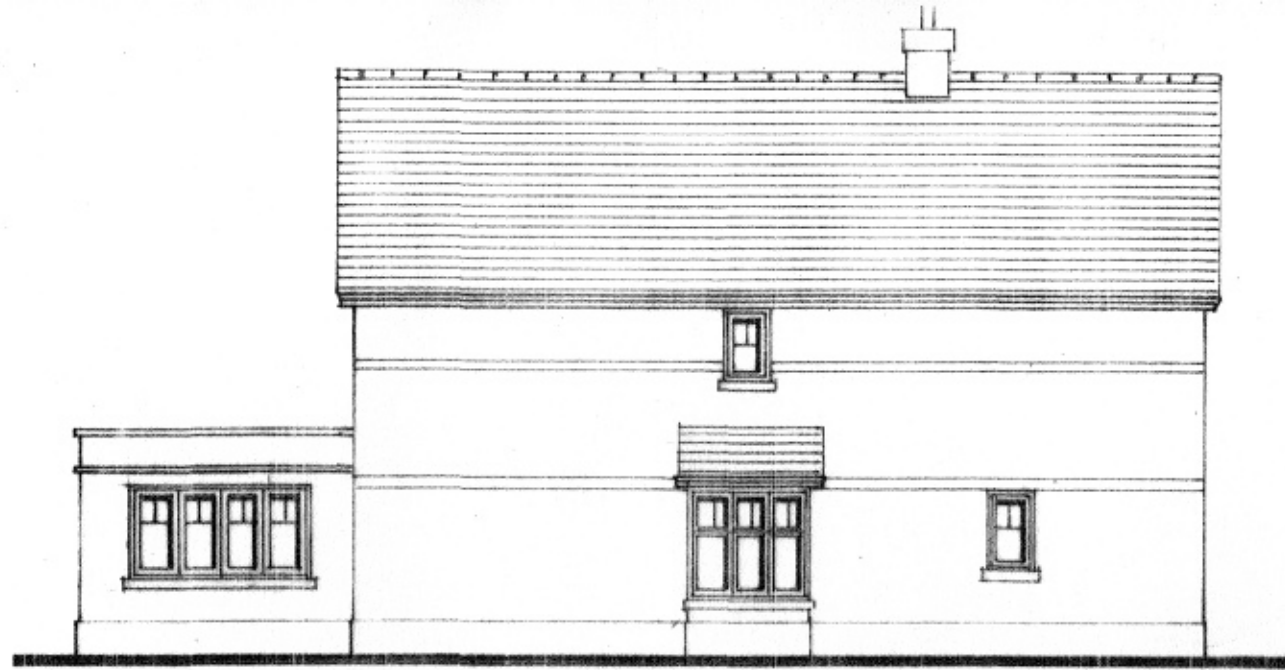

south west elevation

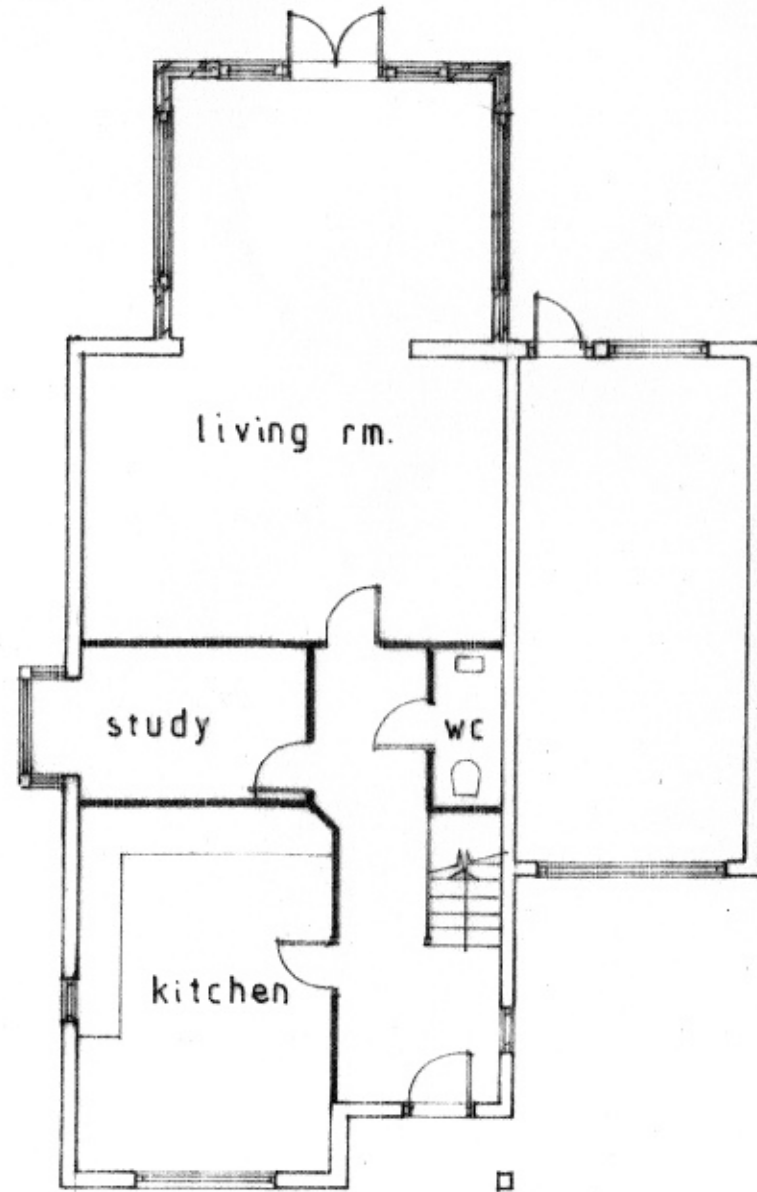

ground floor



south east elevation

3.5 m

3 m



north west elevation

1:100

AS PROPOSED