



PHYSICAL SCALE IN METERS @ 1:100



NOISE:
This drug

This drawing has been produced solely for PLANNING/DESIGN. It does not scale from this Drawing except for planning purposes. Any change shown as indicative only. Drawing based on survey drawing by Snow Colgate dty: 05215_TORC. This drawing is the copyright of Mr Designs Ltd.

This drawing is the copyright of MF Designs Ltd.

REVISIONS

PLANNING

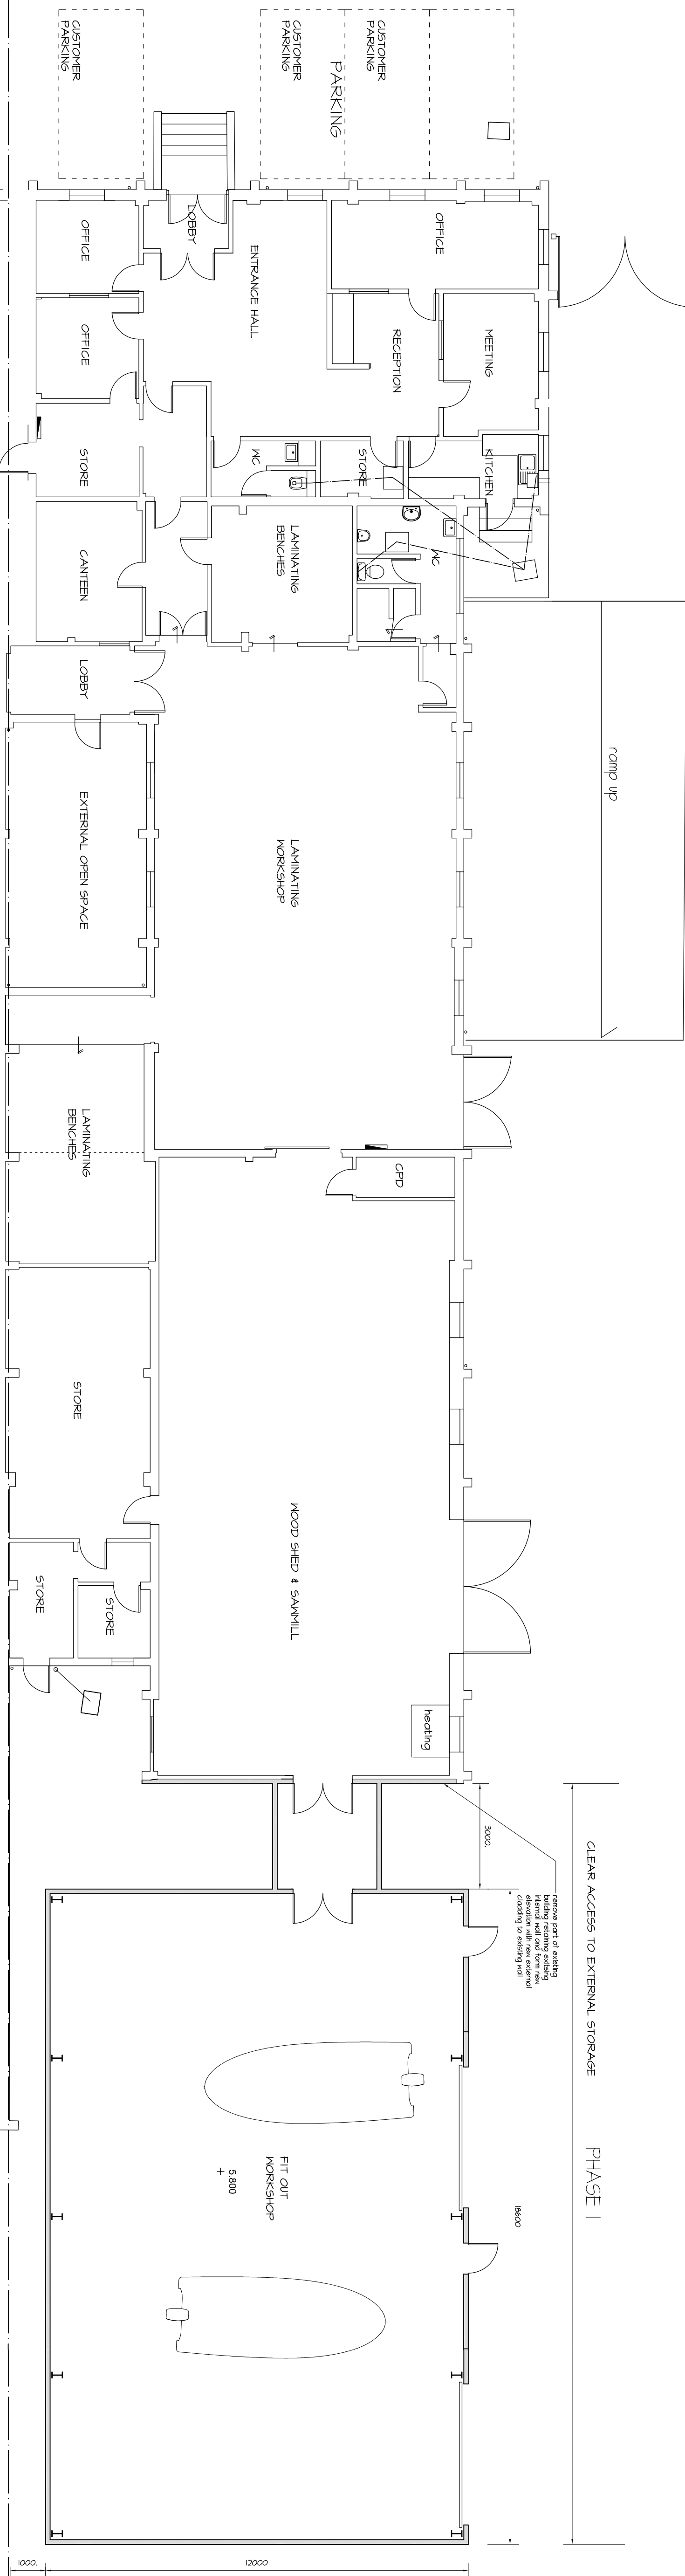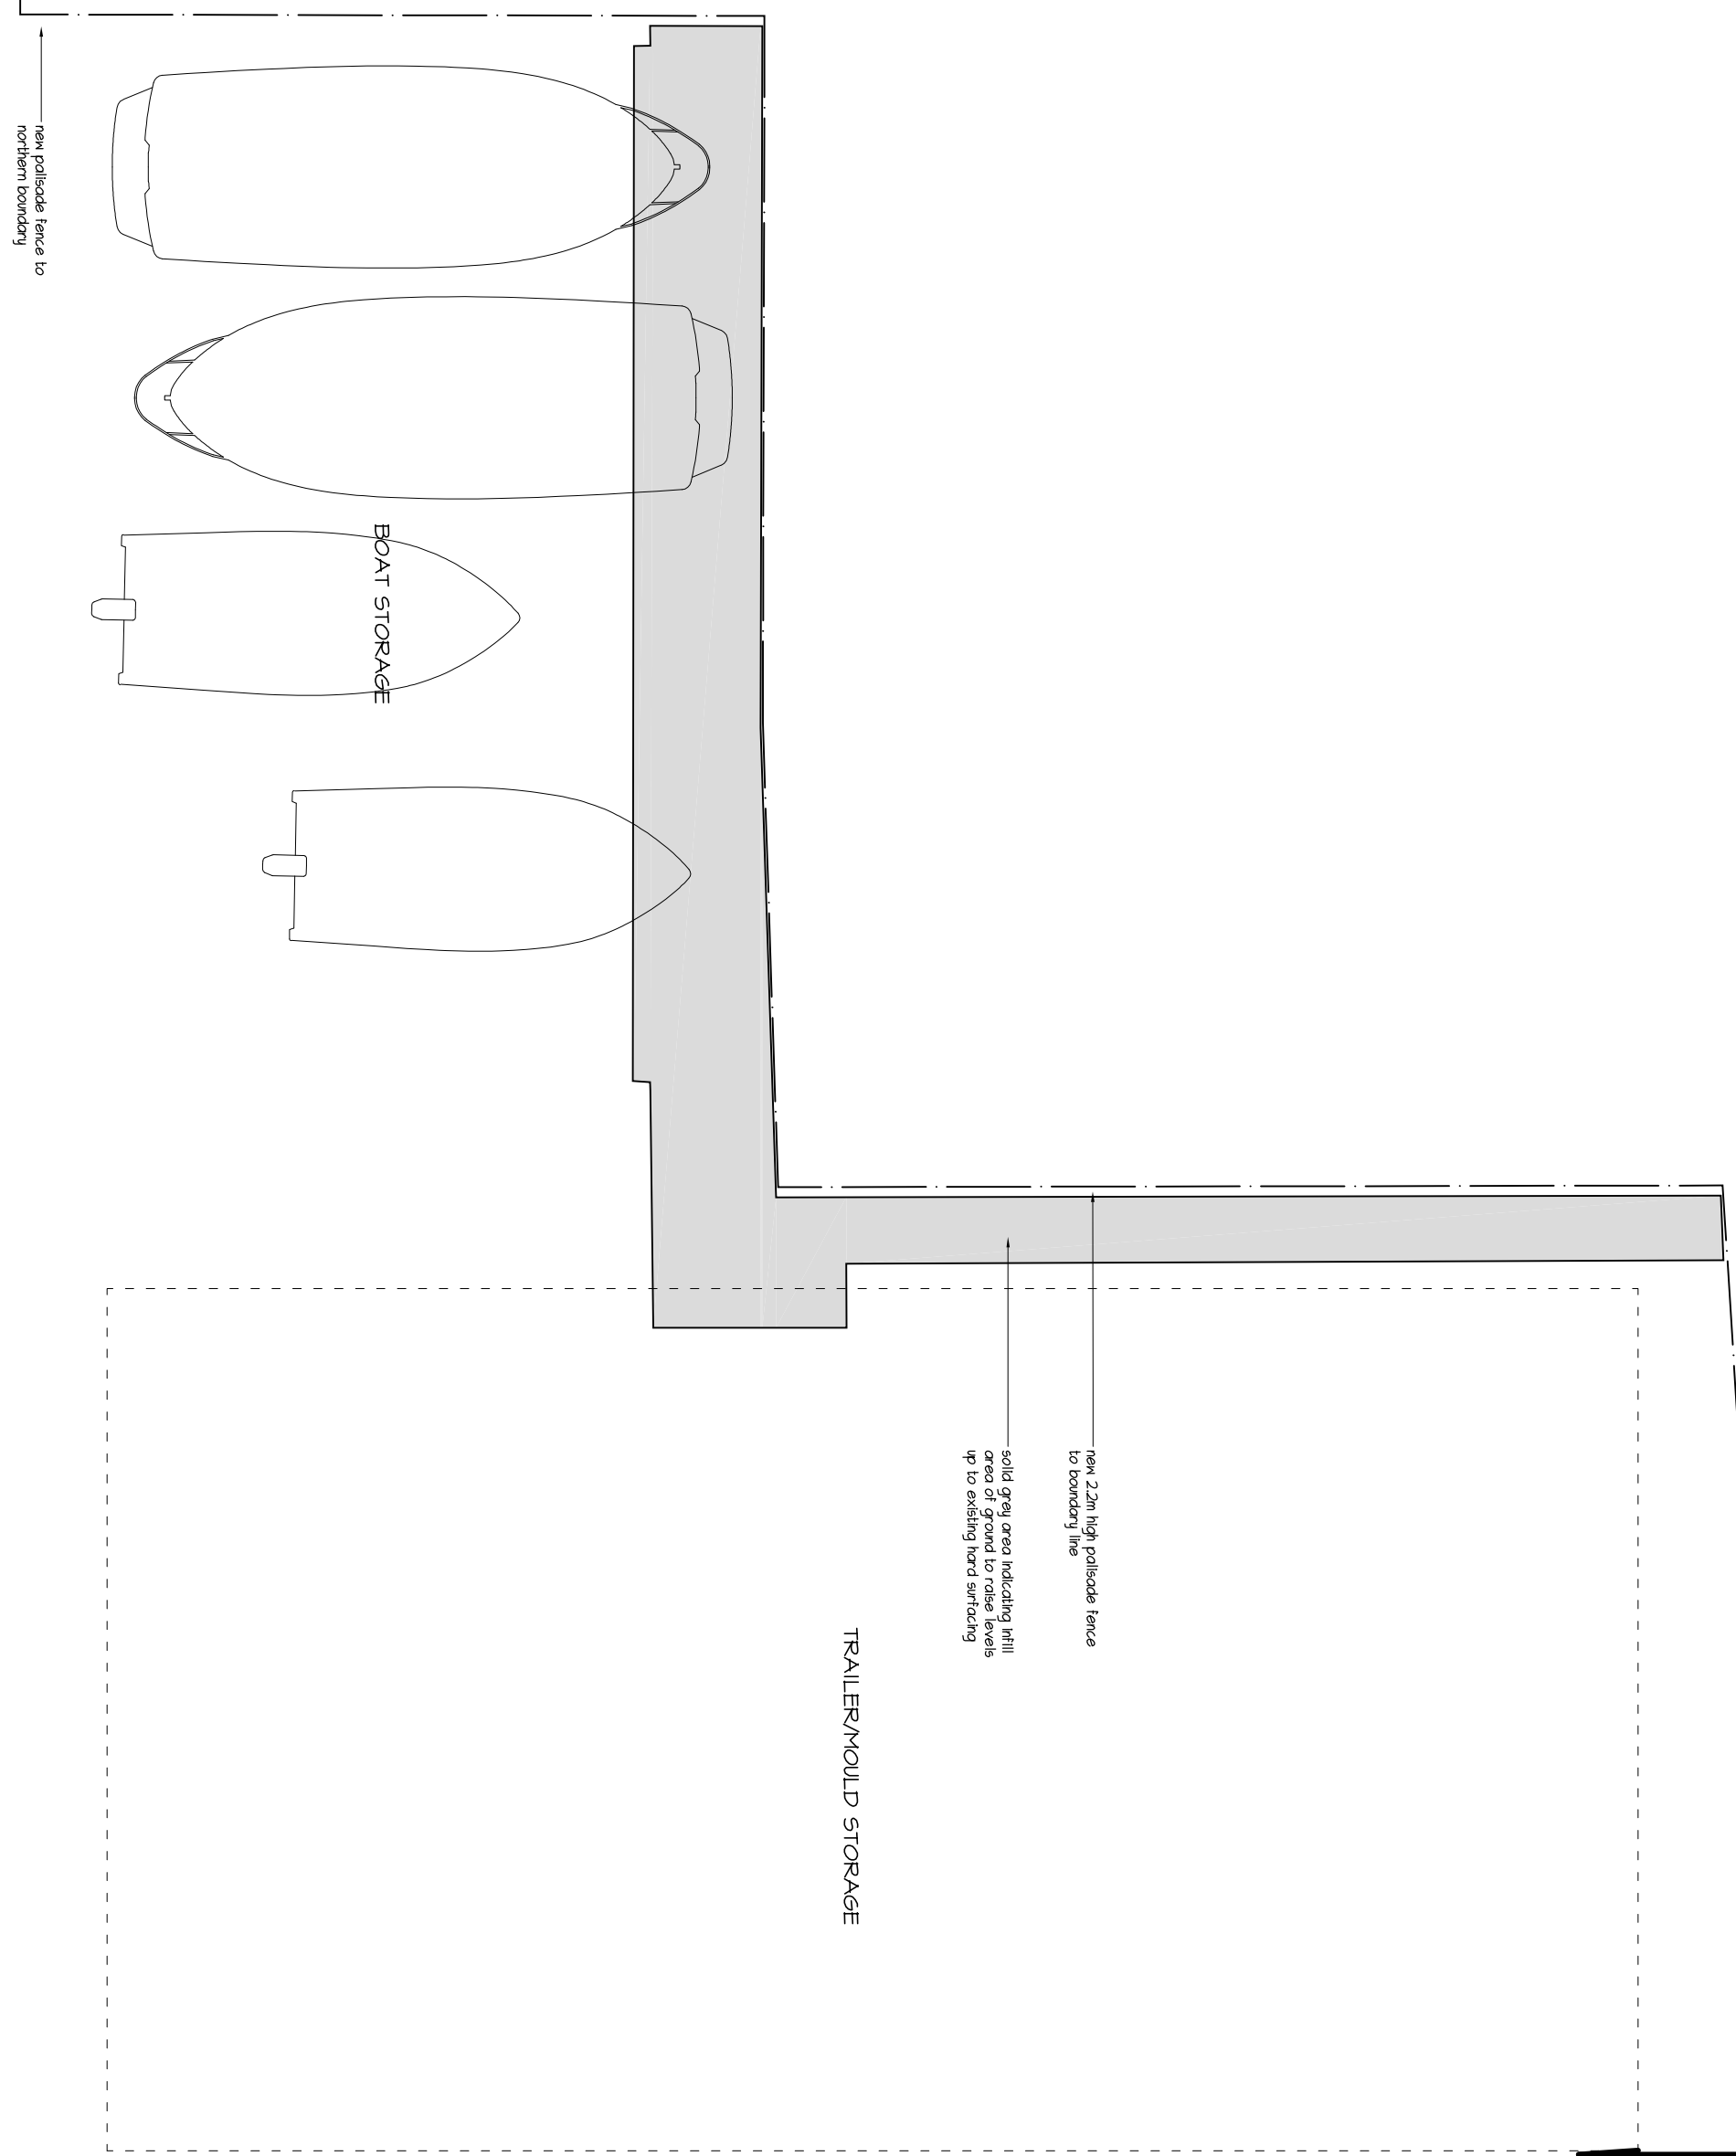

PROPOSED GROUND FLOOR PLAN



PROJECT
REDEVELOPMENT
ORKNEY BOATS SITE
FORD LANE BUSINESS PARK

DRAFTING TITLE

PROPOSED FLOOR PLANS PHASE 1

3186_P_21

PHASE 1

mf designs ltd

Chartered Architects

36 Grove Road • Havant • Hampshire • PO9 1AR
Director: Martin Farrer RIBA • Co Registration No.45073

© admin@umfde

© admin@umfde

© admin@umfde