
0 4 8 12 16 20

PHYSICAL SCALE IN METERS @ 1:200

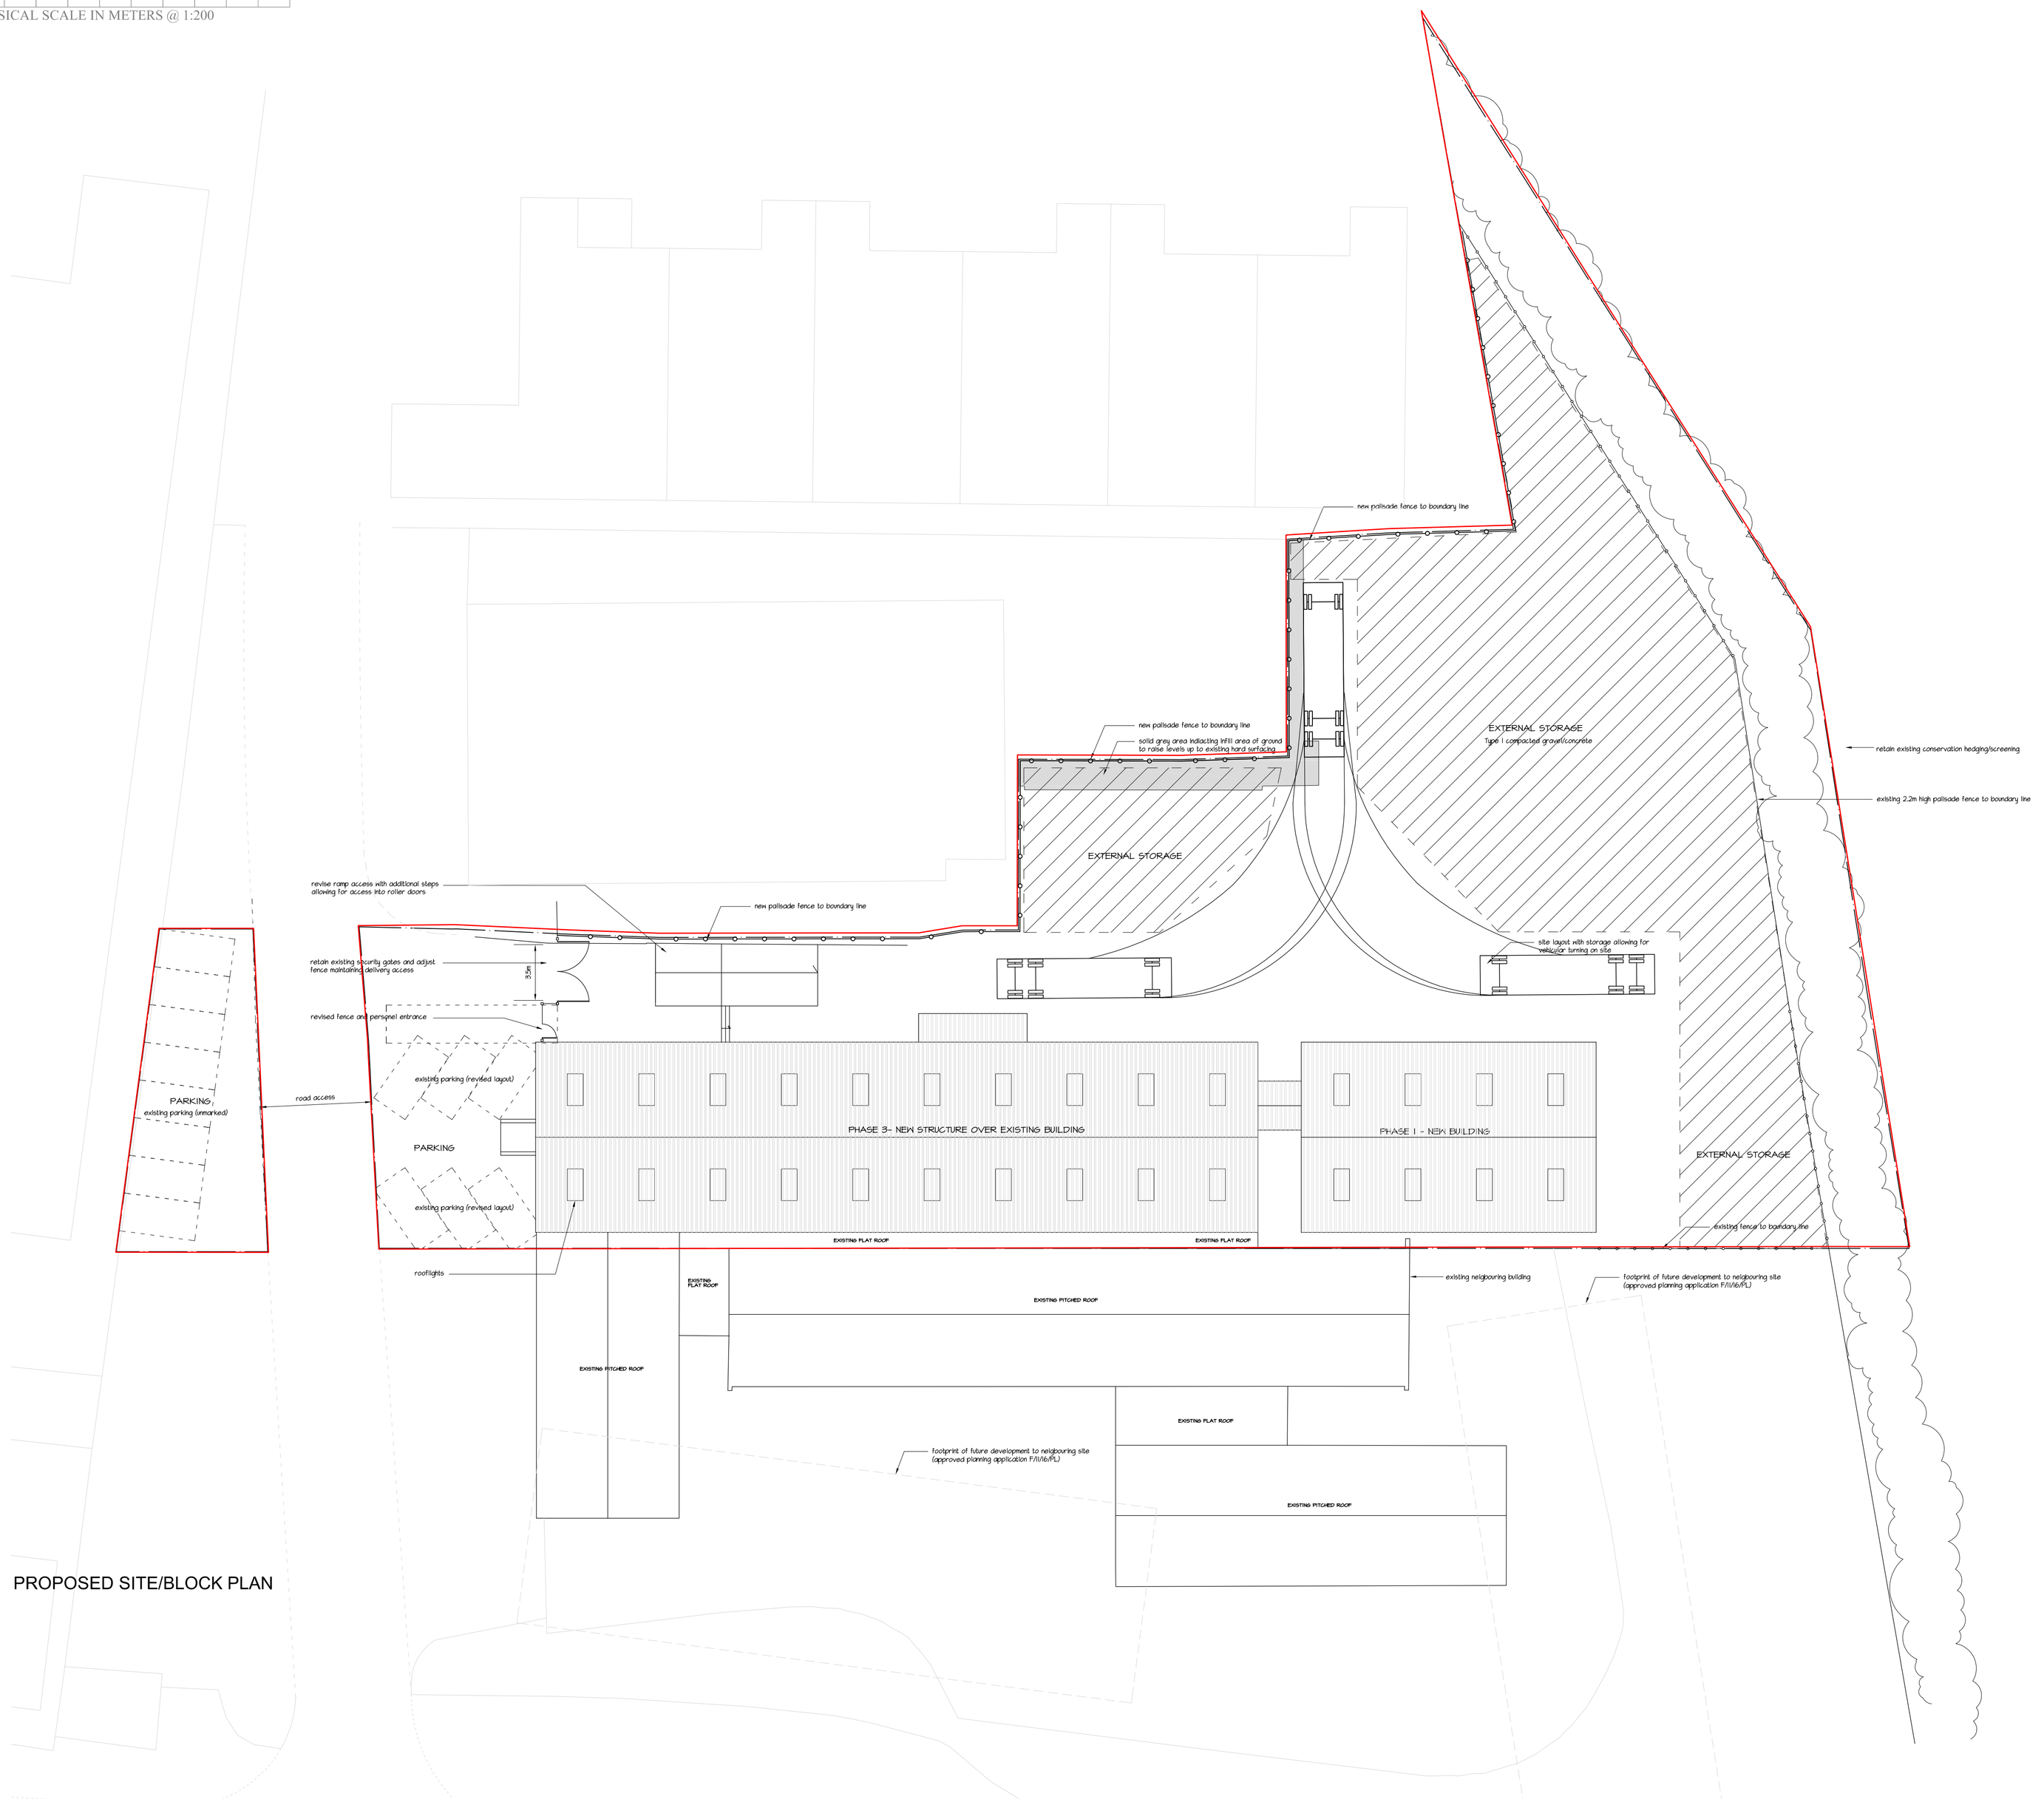

PROPOSED SITE/BLOCK PLAN

NOTES:
This drawing has been produced solely for PLANNING/DESIGN.
Do not Scale from this Drawing except for planning purposes.
Any drainage shown as indicative only.
Drawing based on survey drawing by Shaw Colgate drg: 05215_TOPO
This drawing is the copyright of MF Designs Ltd.

.

REVISIONS

ISSUED FOR

PLANNING

mf designs ltd
Chartered Architects
36 Grove Road ◆ Havant ◆ Hampshire ◆ PO9 1AR
Director; Martin Farrer RIBA ◆ Co Registration No.4507379
tf 02392 470967
e admin@mfdesigns.org.uk

PROJECT

REDEVELOPMENT
ORKNEY BOATS SITE
FORD LANE BUSINESS PARK

DRAWING TITLE

PROPOSED SITE/BLOCK PLAN

DRAWING SCALE:	SHEET SIZE	DATE	JOB NO:
1:200	A1	12.04.2019	3186

DRAWING NUMBER

3186_P_20

ARUN DISTRICT COUNCIL FEB19PL