


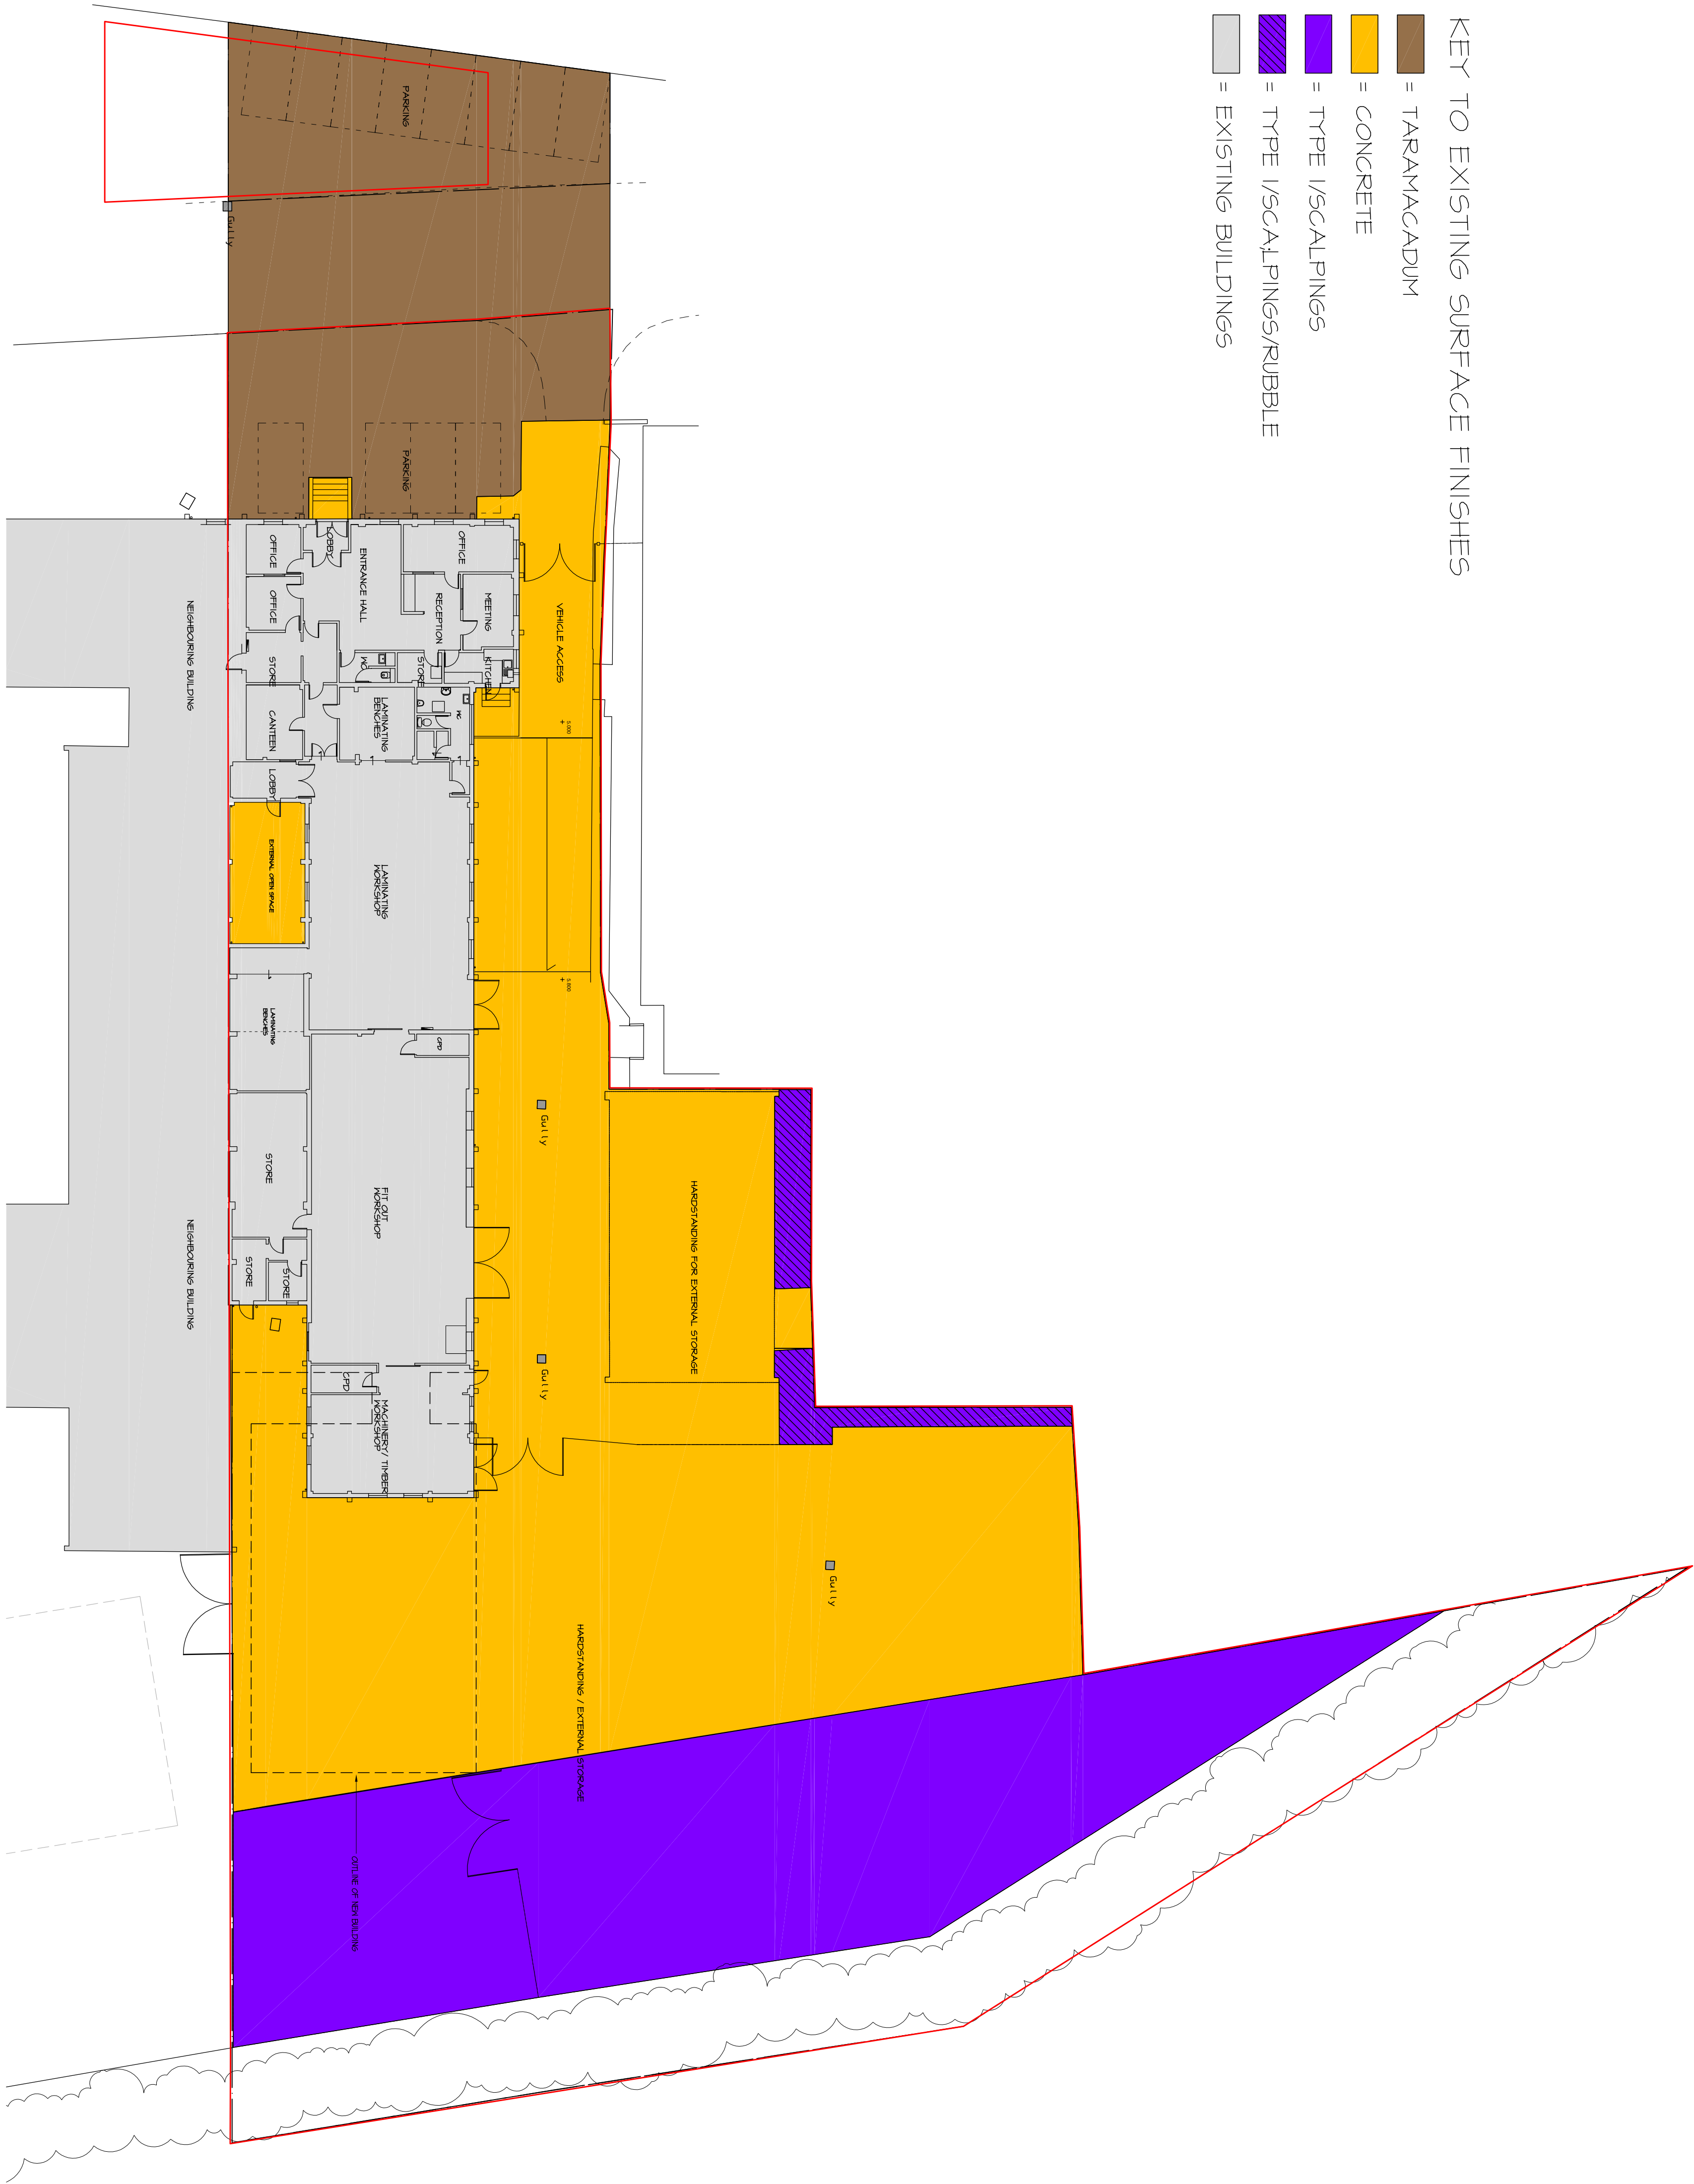

KEY TO EXISTING SURFACE FINISHES

- = TARAMACADUM
- = CONCRETE
- = TYPE 1/SCALPING
- = TYPE 1/SCALPING/RUBBLE
- = EXISTING BUILDINGS



EXISTING LANDSCAPING/SURFACES

NOTES:
This drawing has been produced solely for PLANNING DESIGN.
Any alterations to the design should be made in consultation with the Planning Department.
Any details shown are indicative only.
Drawing based on survey drawing by Snow College (ref: 02015_1010)
This drawing is the copyright of MF Designs Ltd.

REVISIONS	
ISSUED FOR	PLANNING

mf designs ltd

Chartered Architects

38 Grove Road • Haver • Hampshire • PO9 1JG
Director: Martin Fowler BBA • Co-Registration No: 607739



01 25262 470987
info@mfdesigns.co.uk

PROJECT
REDEVELOPMENT
ORKNEY BOATS SITE
FORD LANE BUSINESS PARK

DRAWING TITLE
EXISTING LANDSCAPING/SURFACES

DRAWING SCALE	SHEET SIZE	DATE	LOG NO.
1:200	A1	20/06/2019	3186

DRAWING NUMBER
3186_EX_03

