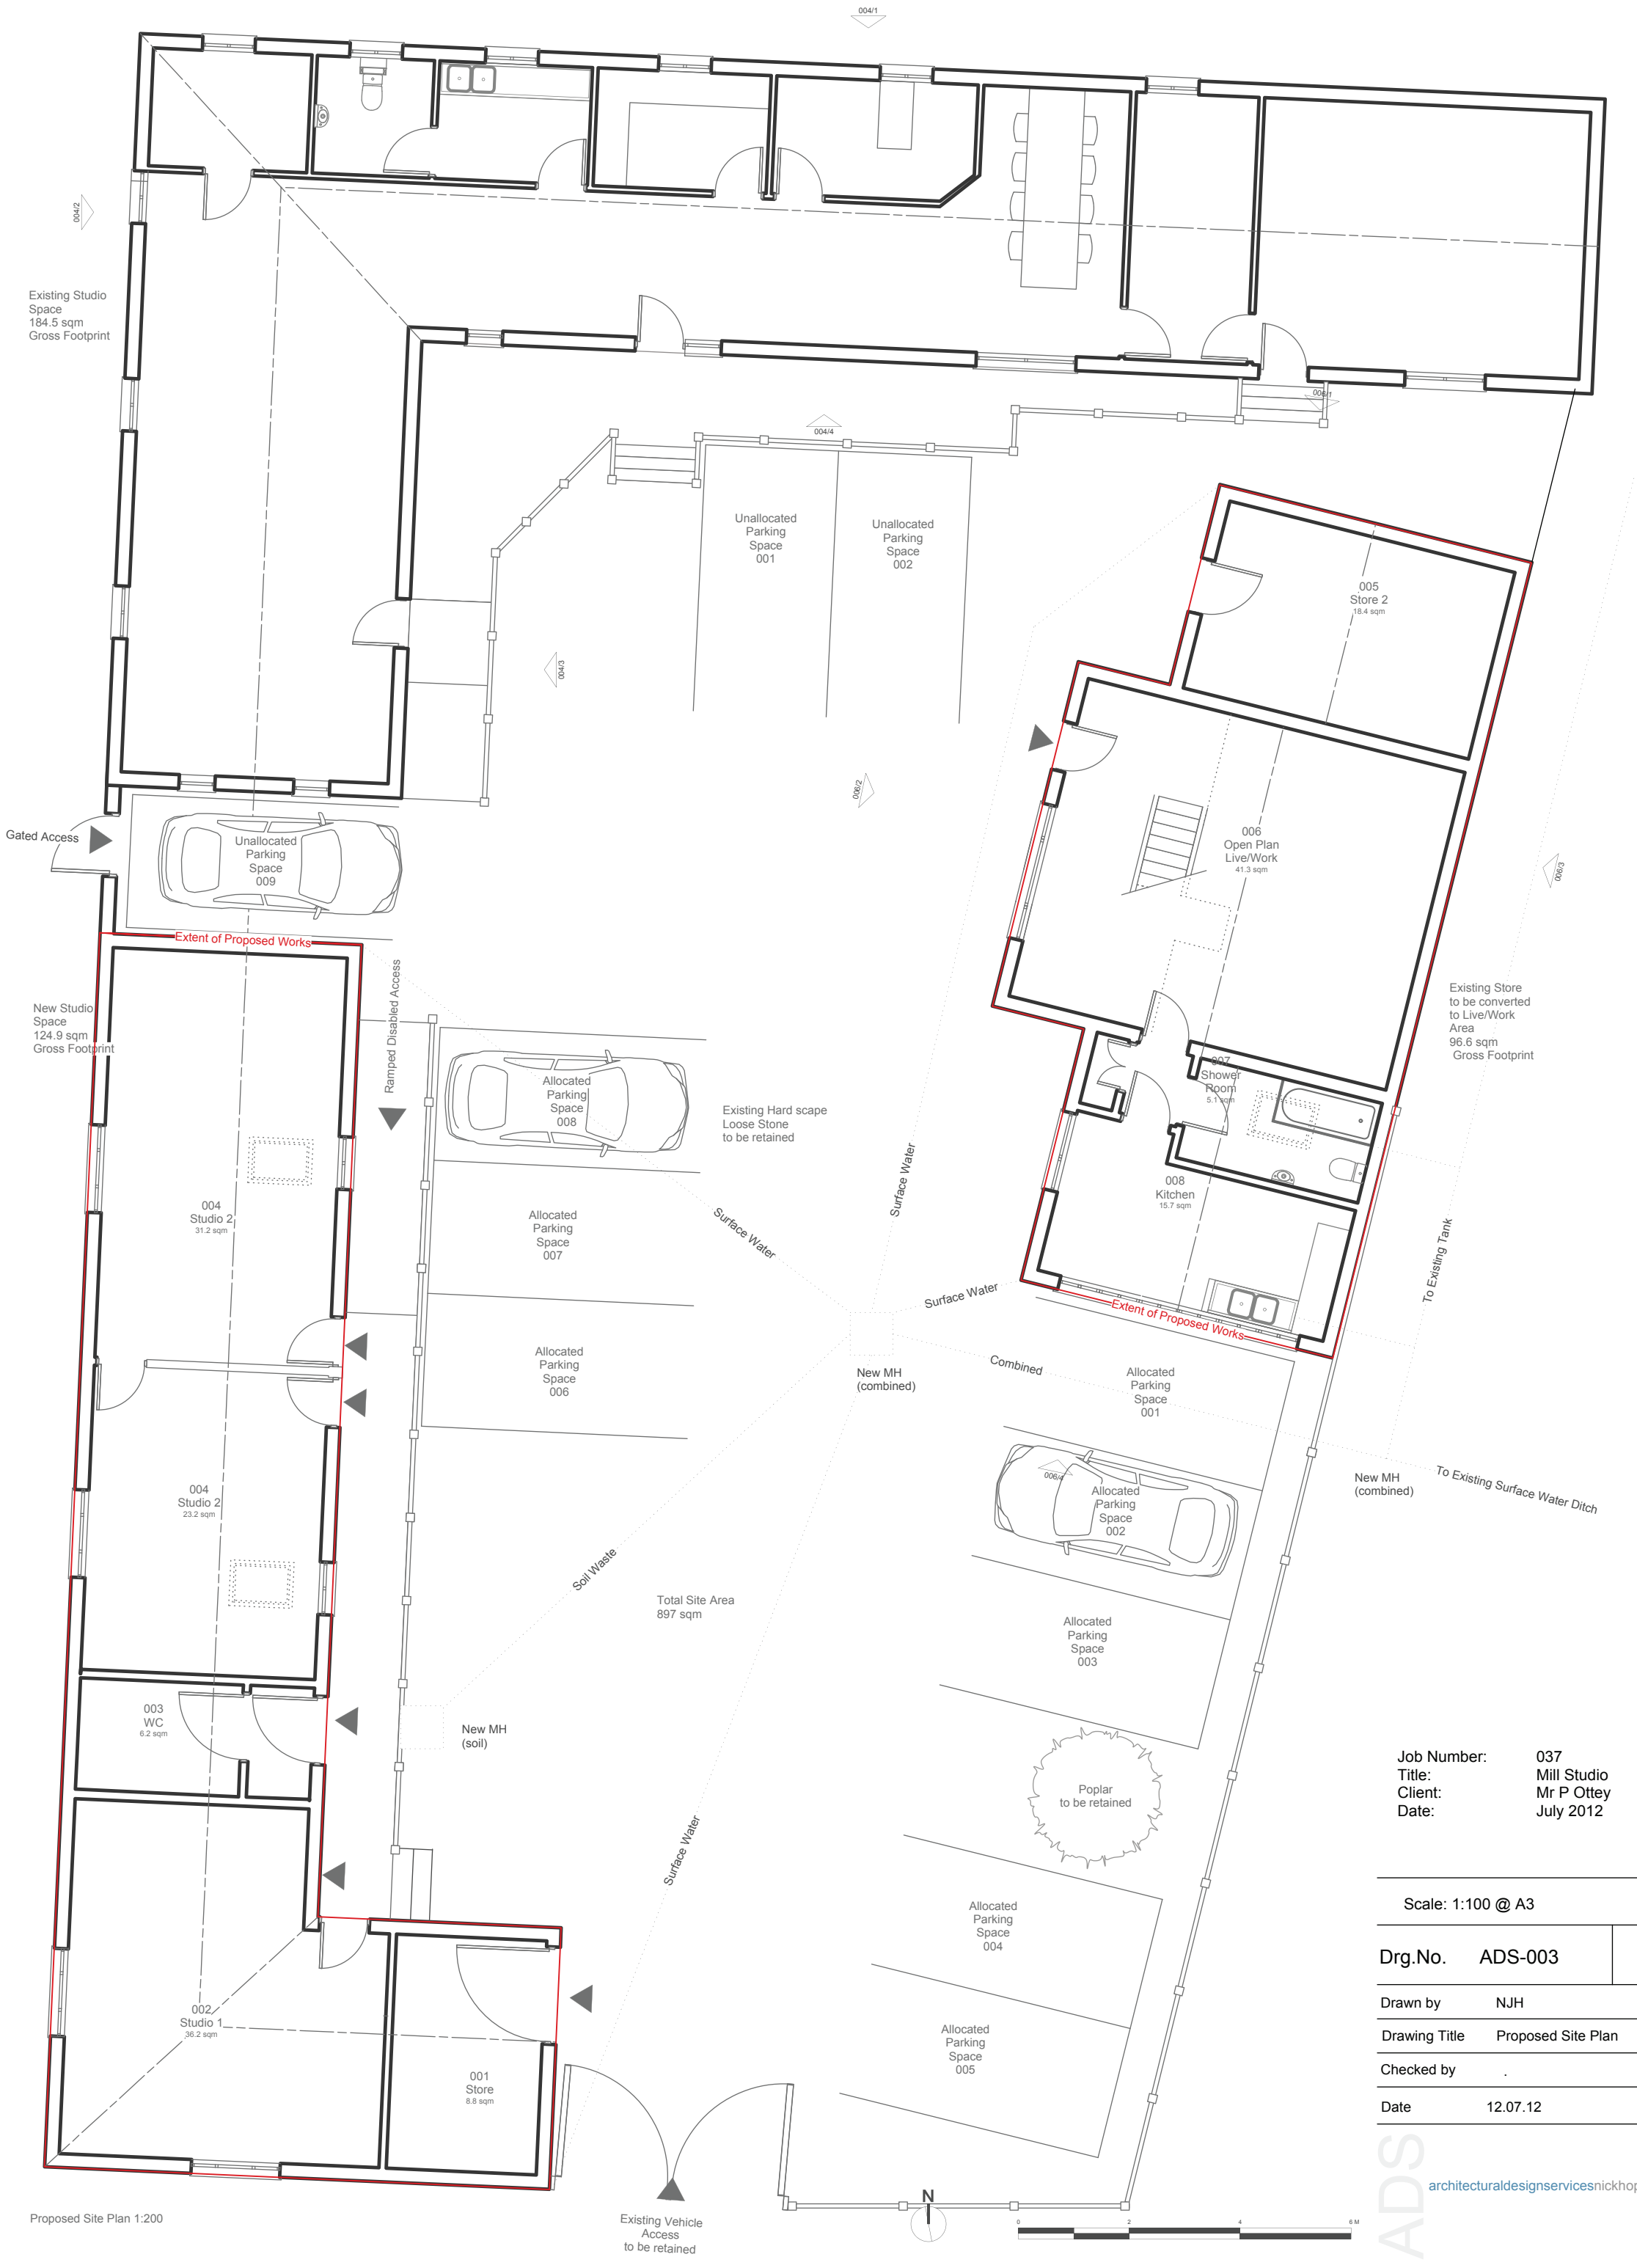

Proposed Site Plan 1:200

Job Number:	037
Title:	Mill Studio
Client:	Mr P Ottey
Date:	July 2012

Scale: 1:100 @ A3

Drg.No.	ADS-003
Drawn by	NJH
Drawing Title	Proposed Site Plan
Checked by	.
Date	12.07.12

ADS

architecturaldesignservicesnickhopp