


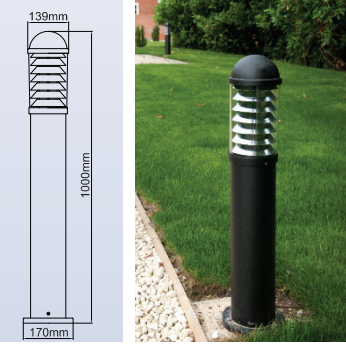

● 1m TALL CORIA BOLLARD LIGHTING - BLACK ALLUMINIUM (REFER TO DATA SHEET FOR DETAILS).



● HL/BKSLED HALF LANTERN BULKHEAD LIGHT (REFER TO DATA SHEET FOR DETAILS). MOTION SENSORS TO BE MOUNTED 1200mm ABOVE GROUND LEVEL. LUMINAIRES TO HAVE LIGHT PEAK ABOVE 550mm.



Victoria House 14 St Johns Road Hedge End Southampton Hampshire SO30 4AB
Tel 01489 773577 * Fax 01489 797111 * E mail sales@crayfernhomes.co.uk

Do not scale this drawing. Use written dimensions only. All dimensions are to be checked on site prior to commencement of work. This drawing is the copyright of Crayfern Homes Limited and may not be copied altered or reproduced in any way without their written authority

EXTERNAL LIGHTING SCHEME
DEVELOPMENT AT:
LAND SOUTH OF BURDELL ROAD
YAPTON
BN18 OHR
FOR
CRAYFERN HOMES LIMITED

Scale : 1:500 @ A2 Date : Apr 18
Drawing No : 54_15_105