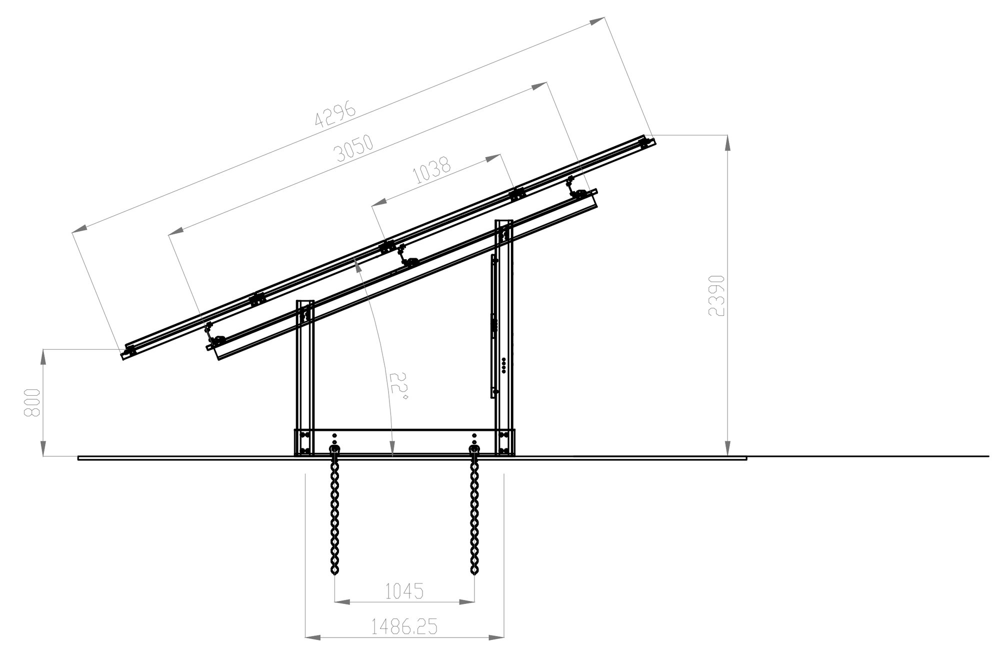

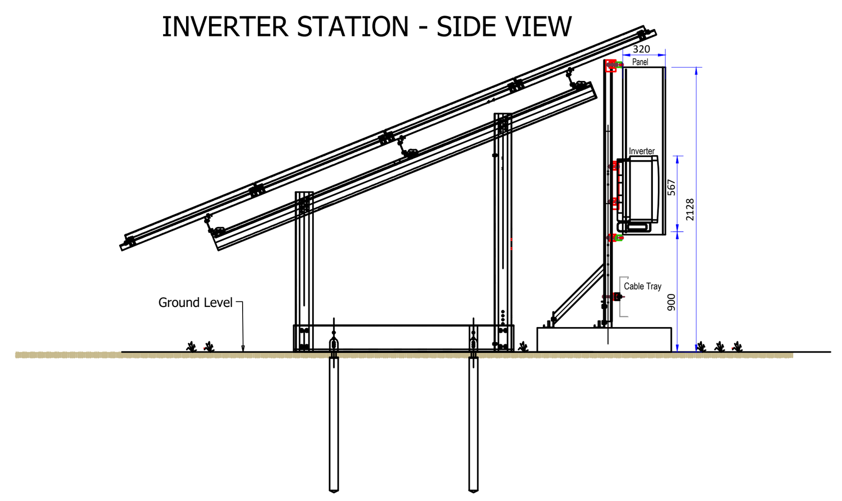

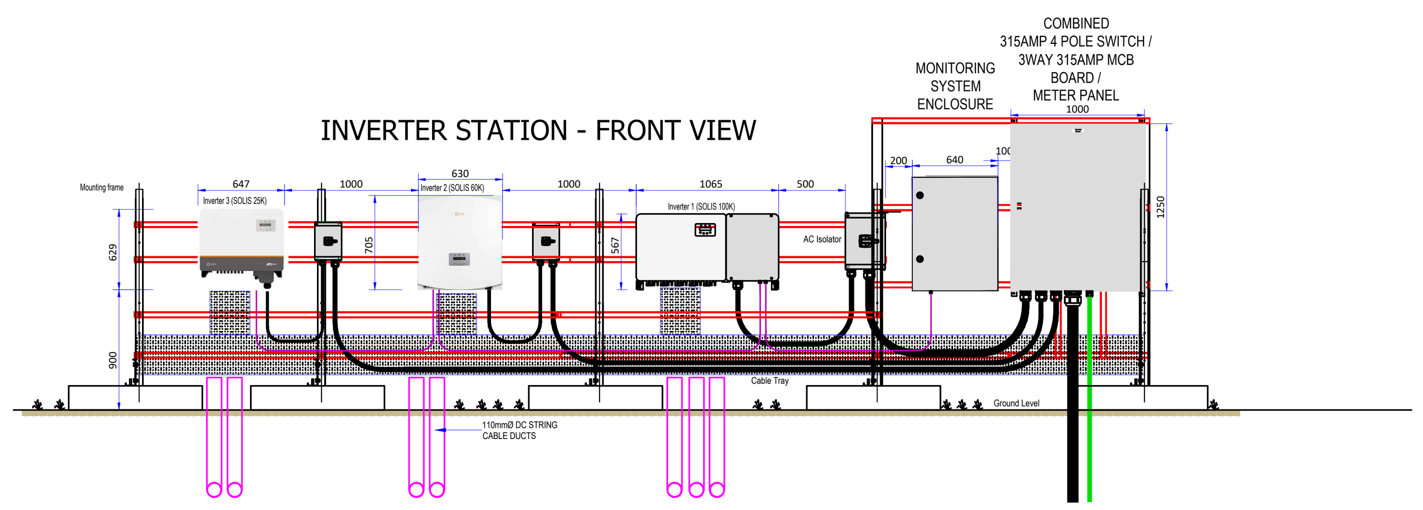

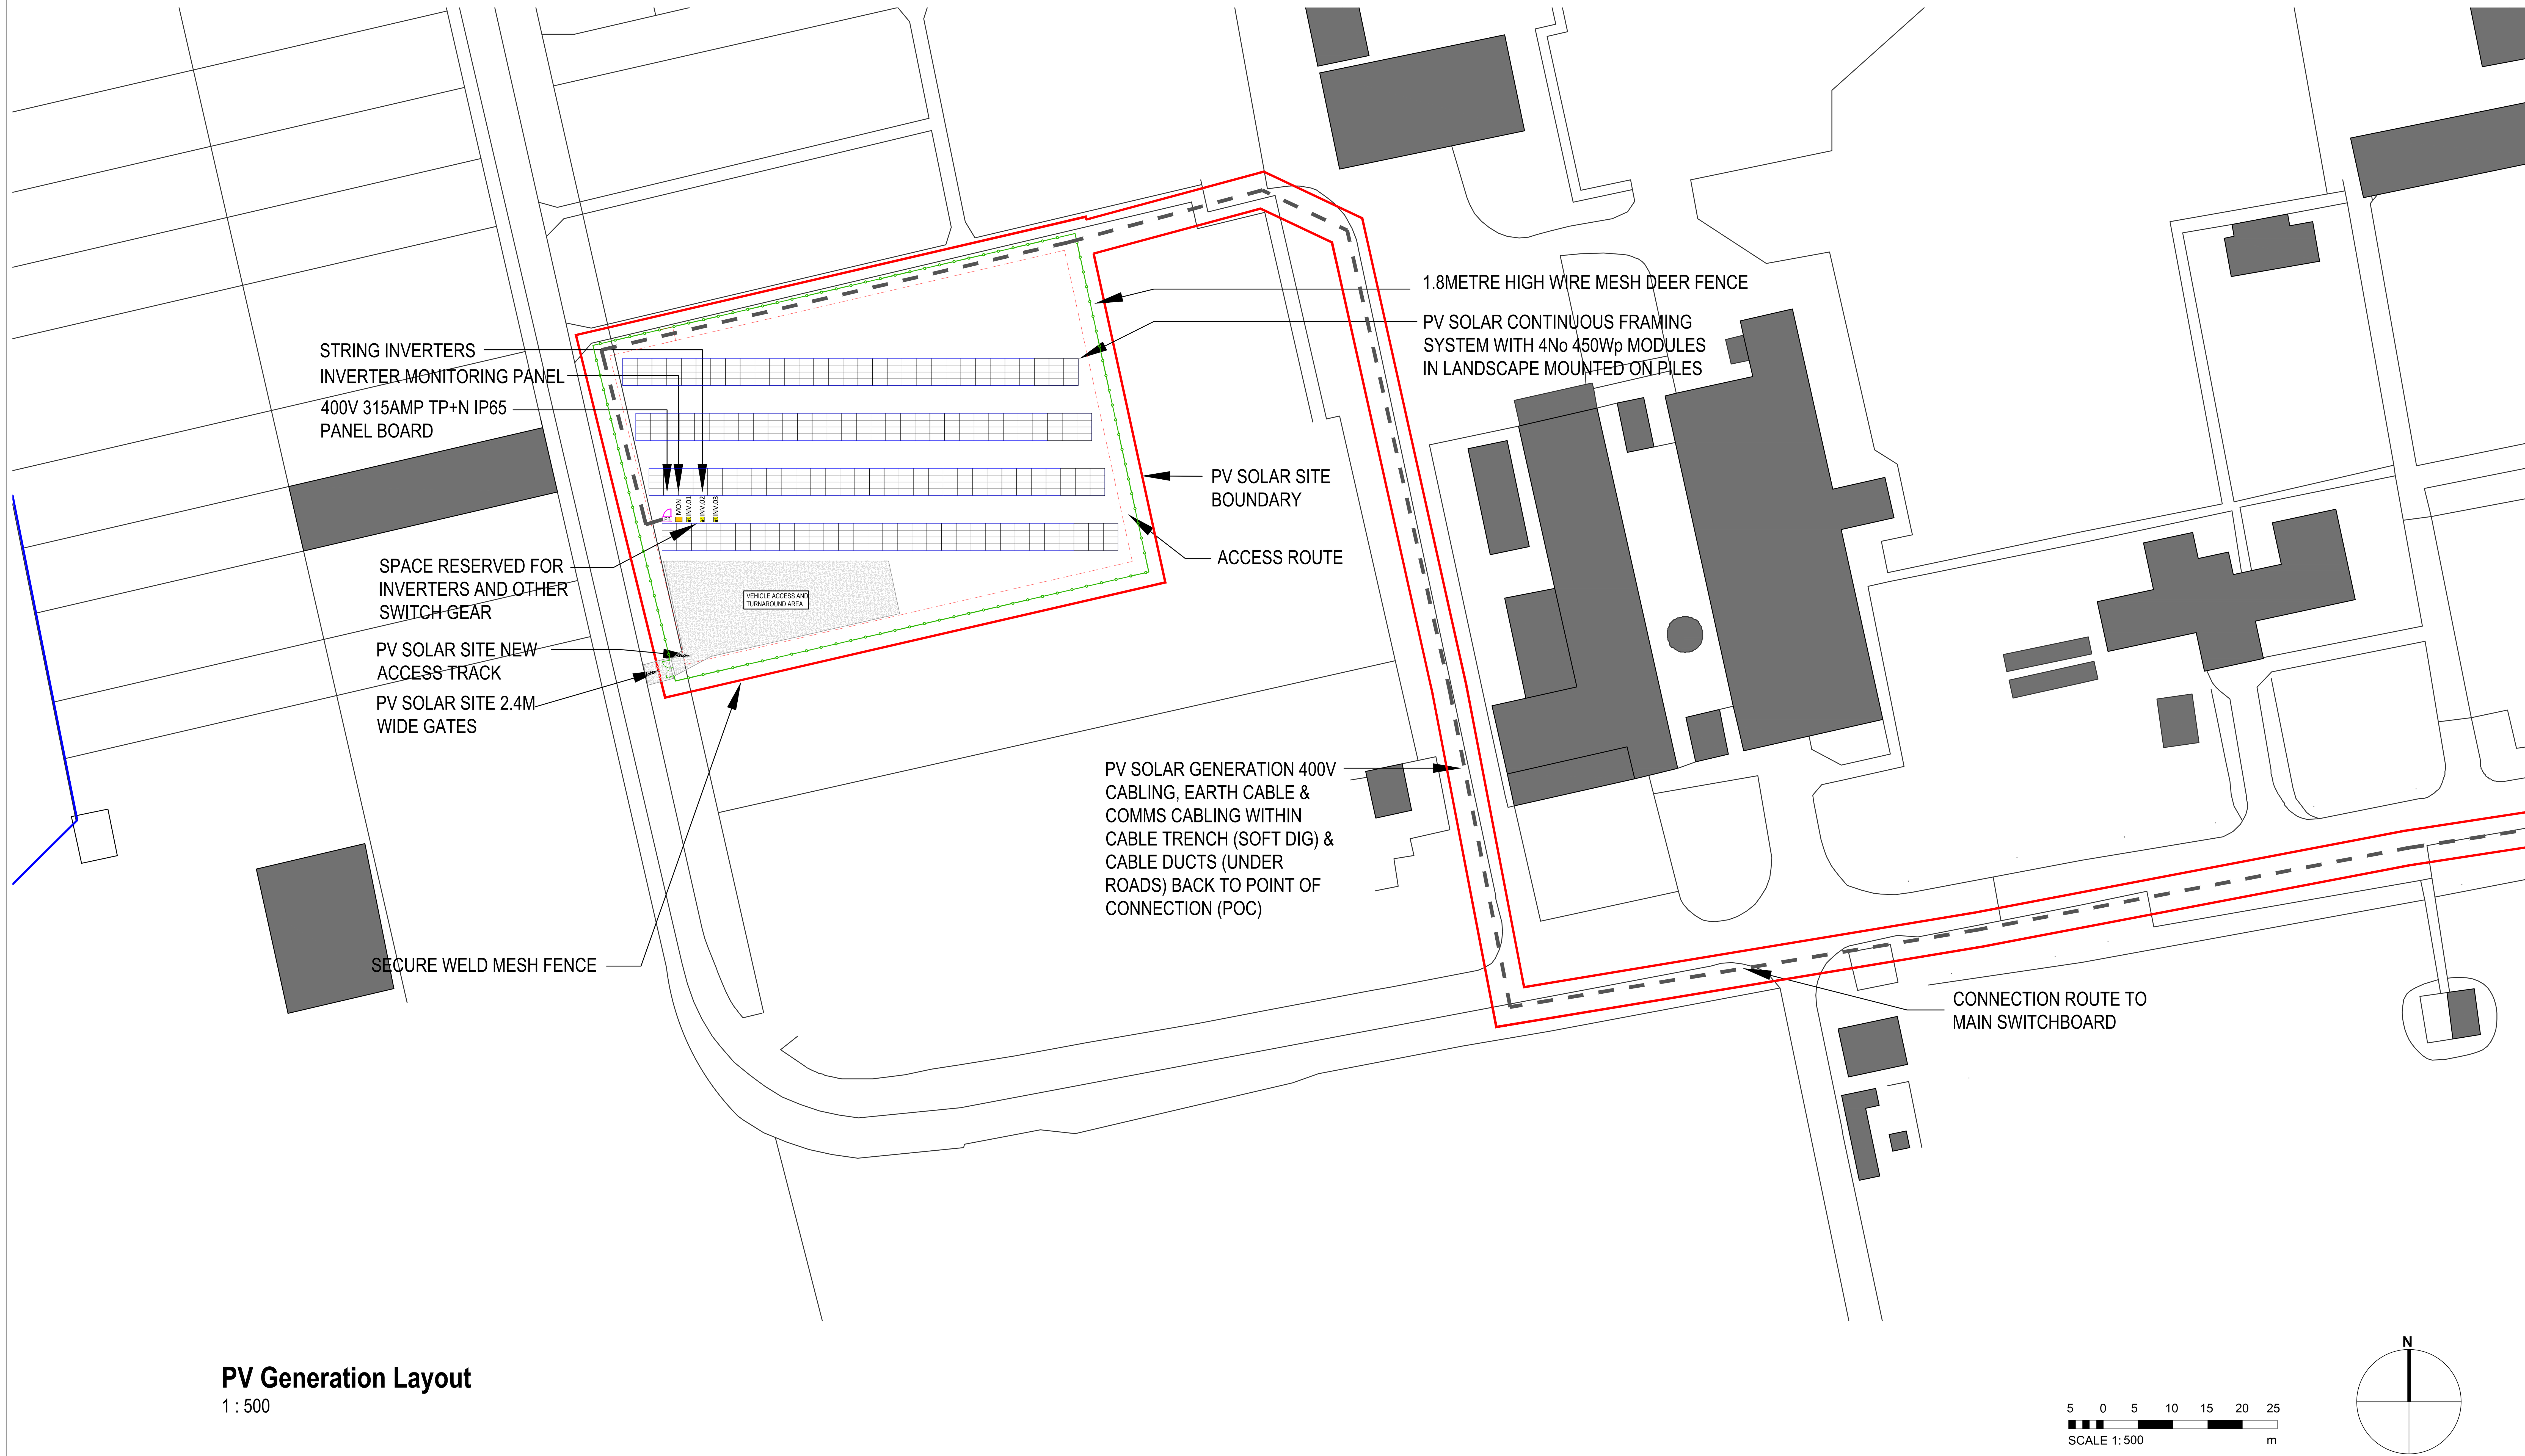

PV Generation Layout
1 : 500

© Crown copyright 2017
Do not scale from drawings. Verify all dimensions on site prior to construction. This drawing is to be read in conjunction with all relevant documents and drawings. Report all discrepancies to MoJ immediately.

No unauthorised use, disclosure, storage or copying.

NOTES
Note: Vegetation is shown for indicative purposes only. Further Surveys may be requried to establish existing trees etc.

Legend
- Site Boundary
- Proposed Development
- Access Road
- Connection Route
- High weld mesh fence
- Photovoltaic Panels

Note: Connection route to be confirmed

REV	DATE	DESCRIPTION	DRAW	CHK
5	09/09/21	PV array connection and cable route amended	AP	AR
4	29/05/21	Updates to match contractors design.	MK	HD
3	12/03/21	PV Fence Layout updated	CB	HD
2	08/12/20	PV Fence Layout updated	CB	AP
1	04/12/20	Planning Issue	CB	AP

KEY PLAN

PROJECT STATUS
PLANNING

CLIENT
Ministry of Justice | Home Office | CPS
102 Petty France, London, SW1H 9AJ

ESTATE DIRECTORATE

DRAWING TITLE
Proposed Ground Mounted PV Generation Layout

PROJECT Name / Site
HMP Ford

PROJECT ADDRESS
Ford Rd,
Ford,
Arundel
BN18 0BX

ORIGINATOR LOGO

DRAWN BY	CB	DATE	07/12/20
CHK BY	AP	DATE	07/12/20
APPD BY	DO	DATE	07/12/20

DRAWING NUMBER: (ePIMS-BPRN-ORIGINATOR-VOLUME-LEVEL-TYPE-ROLE-NUMBER)
XXXXX-XXXX-MAC-XX-XX-DR-A-1301

SHEET NO.	SCALE	ORIG. SHEET SIZE	REV.
2 of 2	As indicated	@ A1	5

DATA SECURITY CLASSIFICATION: OFFICIAL - CLASSIFICATION
SUITABILITY: S2