


NOTES


ROOF - Interlocking concrete pan tiles to pitched roof.

WALLS - Face brick external walls.


WINDOWS/DOORS - White framed PVC double glazed units.

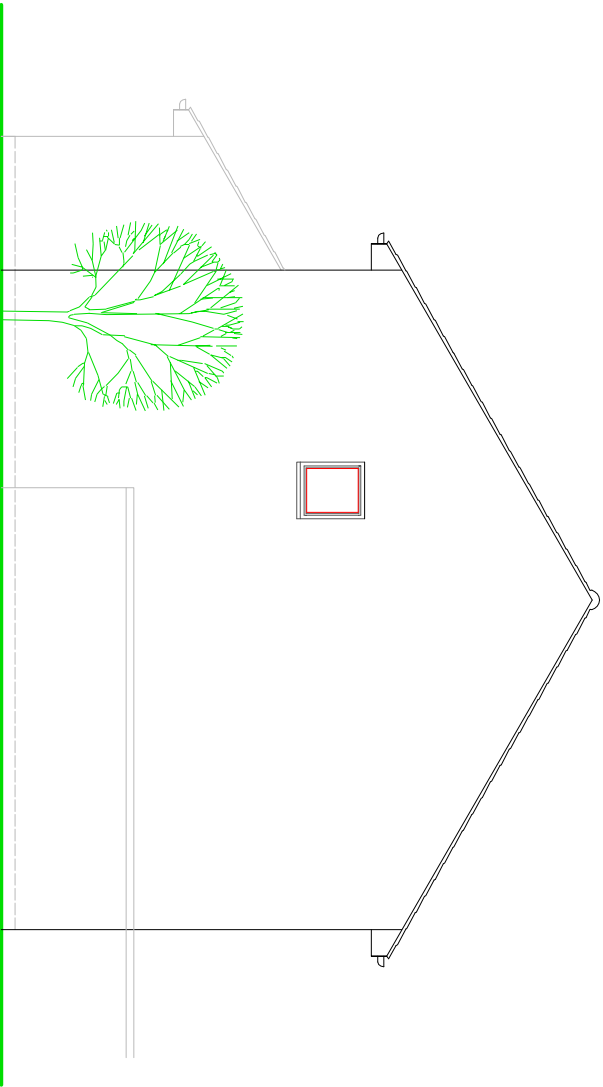

SIDE ELEVATION

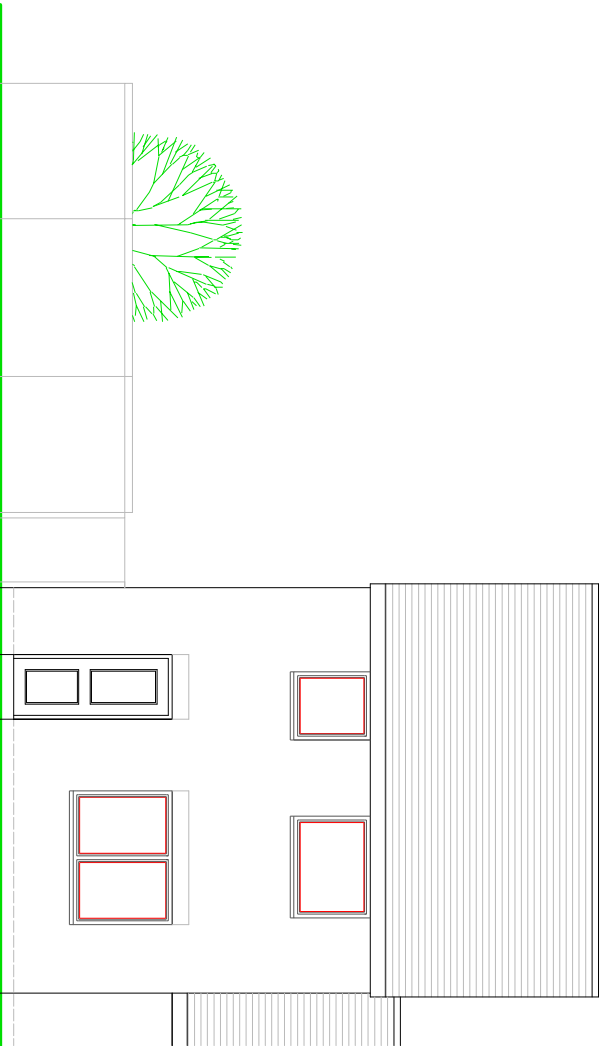


REAR ELEVATION

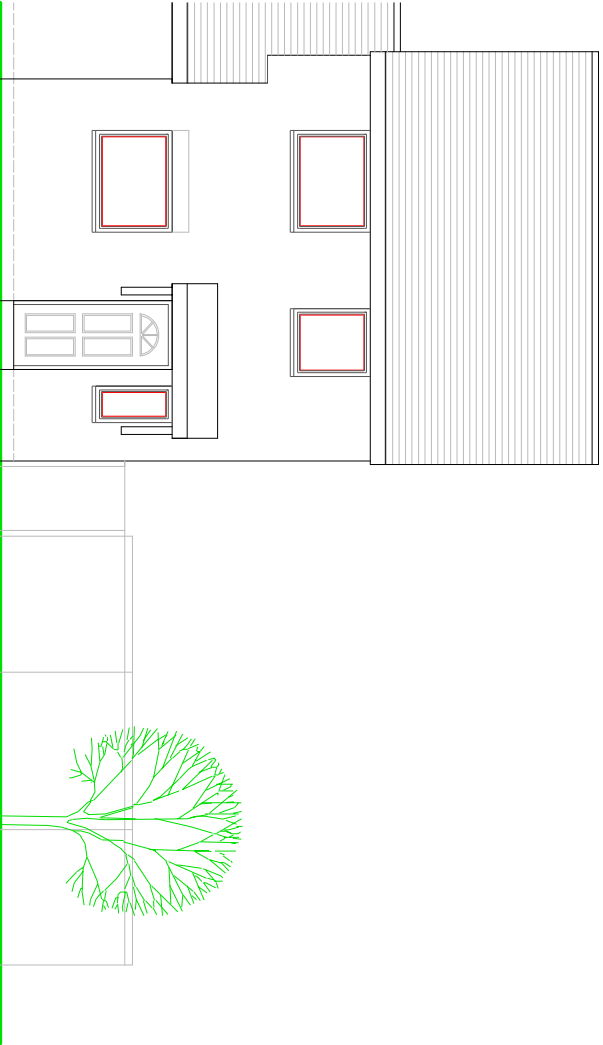

FRONT ELEVATION

SCALE

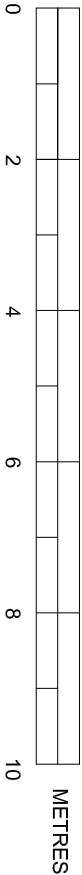

EXISTING ELEVATIONS

SUSSEX BUILDING CONSULTANCY LIMITED

49 JOHNSON WAY, FORD,
ARUNDEL, WEST SUSSEX.

SCALE - 1/100 REV - A DATE - 04/07/2019



partner
LABC
3 NORTHGATE ROAD
BOHNER REGIS
PO21 3LZ
TEL - (01243) 861379