


NOTES


ROOF - Interlocking concrete pan tiles to pitched roof.

WALLS - Face brick to match existing.

WINDOWS/DOORS - White framed PVC double glazed units.

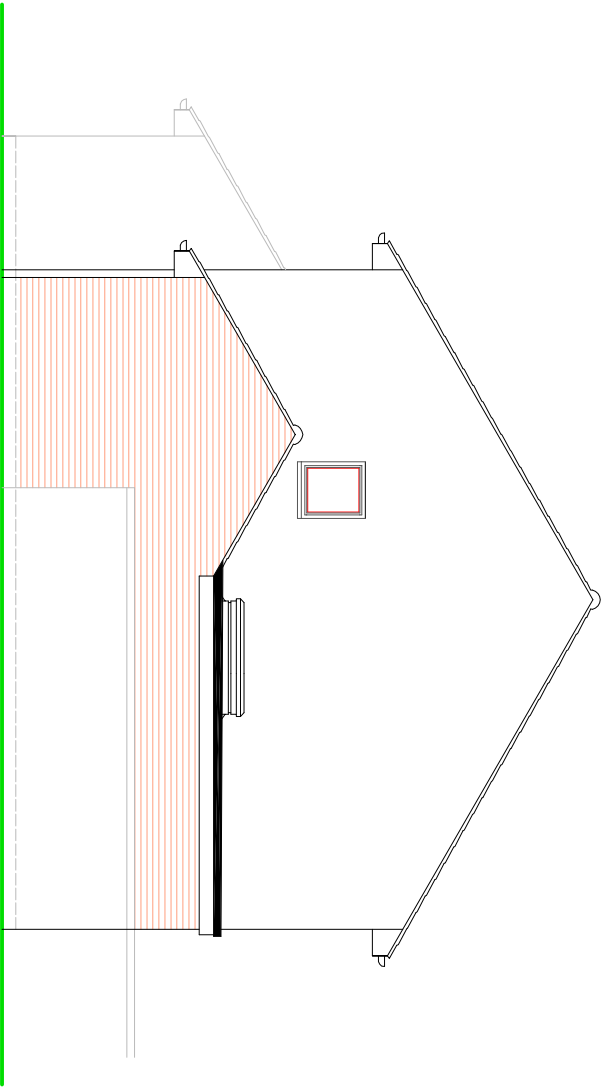

SIDE ELEVATION

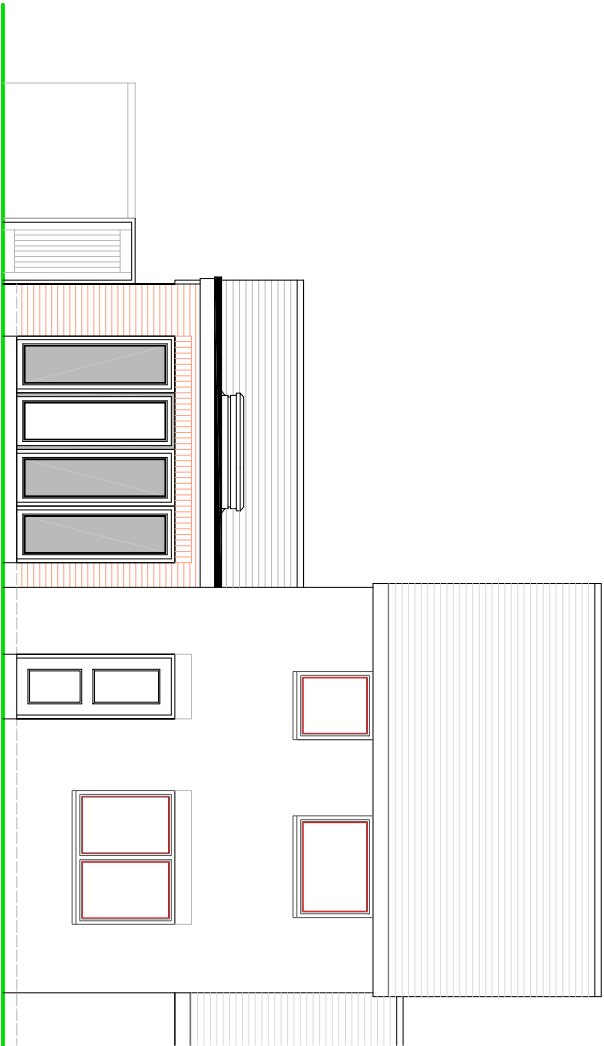


REAR ELEVATION



FRONT ELEVATION

SCALE

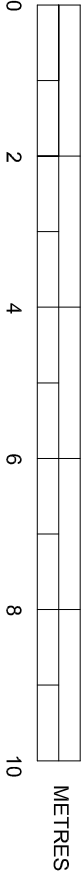

PROPOSED ELEVATIONS

SUSSEX BUILDING CONSULTANCY LIMITED

49 JOHNSON WAY, FORD,
ARUNDEL, WEST SUSSEX.

SCALE - 1/100 REV - A DATE - 25/07/2019



LABC
partner
3 MOORHOLE ROAD
BOONOR REIGIS
PO21 3LZ
TEL - (01243) 861079