

- important

Do not scale from the drawing, except for checking purposes, use figured dimensions only. If in doubt ask Douglas Briggs Partnership (01243 576611) or architecture@douglasbriggspartnership.co.uk


All dimensions must be checked on the prior to commencement of work and fabrication.

The drawings are to be used in conjunction with other drawings and specifications etc.

Any discrepancy between different pieces of information that have been supplied shall be notified immediately to Douglas Briggs Partnership.

Any discrepancy from dimensions provided by DGP and the location, position or dimensions given in Planning and Building Control approvals shall be notified to Douglas Briggs Partnership prior to departure.

Design and copyright remains the property of Douglas Briggs Partnership LP unless expressly released in writing by Douglas Briggs Partnership LP.
- checked
- approved

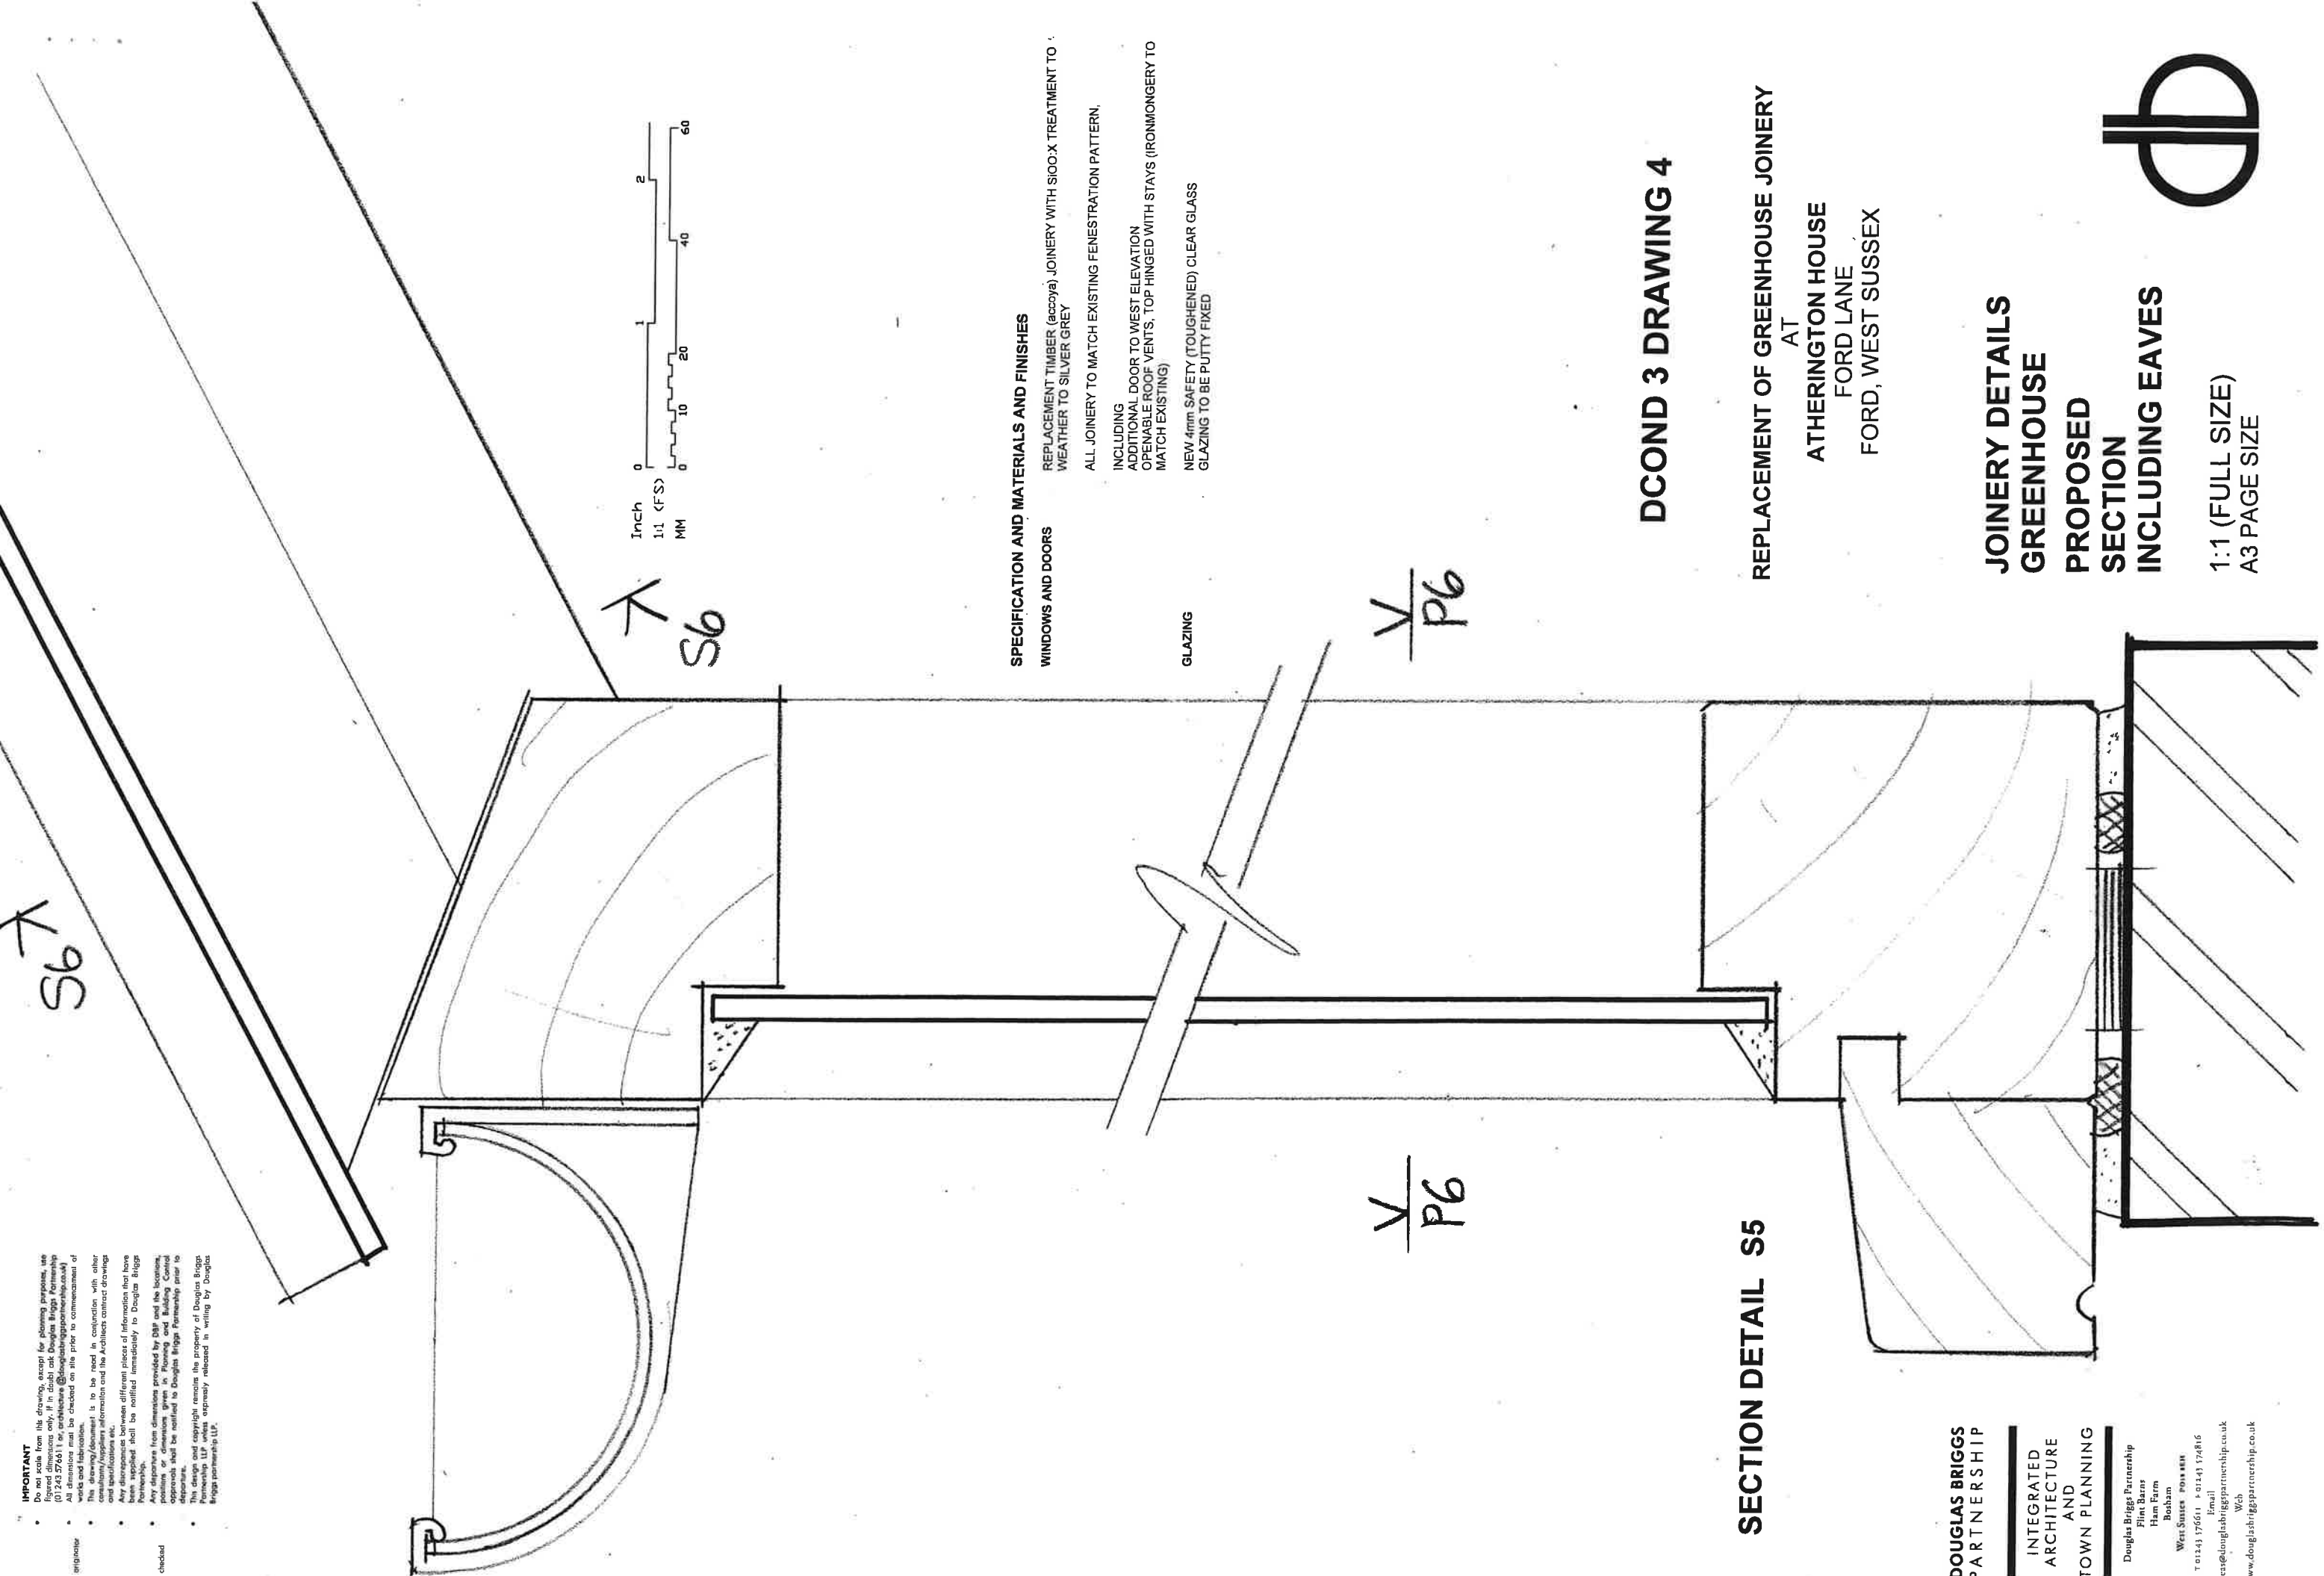

SPECIFICATION AND MATERIALS AND FINISHES

WINDOWS AND DOORS

REPLACEMENT TIMBER (accoya) JOINERY WITH S100:X TREATMENT TO WEATHER TO SILVER GREY

ALL JOINERY TO MATCH EXISTING FENESTRATION PATTERN, INCLUDING

ADDITIONAL DOOR TO WEST ELEVATION

OPENABLE ROOF VENTS, TOP HINGED WITH STAYS (IRONMONGERY TO MATCH EXISTING)

GLAZING

NEW 4mm SAFETY (TOUGHENED) CLEAR GLASS

GLAZING TO BE PUTTY FIXED

SECTION DETAIL S5

DCOND 3 DRAWING 4

REPLACEMENT OF GREENHOUSE JOINERY
AT
ATHERINGTON HOUSE
FORD LANE
FORD, WEST SUSSEX

JOINERY DETAILS
GREENHOUSE
PROPOSED
SECTION
INCLUDING EAVES

1:1 (FULL SIZE)
A3 PAGE SIZE

