



IMPORTANT

- Do not scale from this drawing, except for planning purposes, use figured dimensions only. If in doubt ask Douglas Briggs Partnership (01243 576611) or, architecture@douglasbriggspartnership.co.uk
- All dimensions must be checked on site prior to commencement of works and fabrication.
- This drawing/document is to be read in conjunction with other consultants/suppliers information and the Architects contract drawings and specifications etc.
- Any discrepancies between different pieces of information that have been supplied shall be notified immediately to Douglas Briggs Partnership.
- Any departure from dimensions provided by DBP and the locations, positions or dimensions given in Planning and Building Control approvals shall be notified to Douglas Briggs Partnership prior to departure.
- The design and copyright remains the property of Douglas Briggs Partnership LLP unless expressly released in writing by Douglas Briggs Partnership LLP.

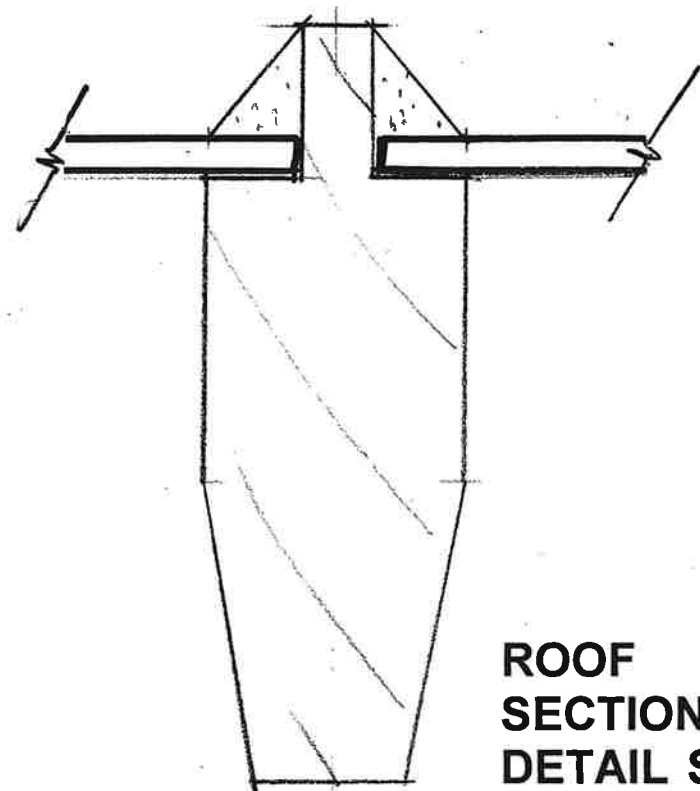


**ROOF
SECTION
DETAIL S6**

1:1

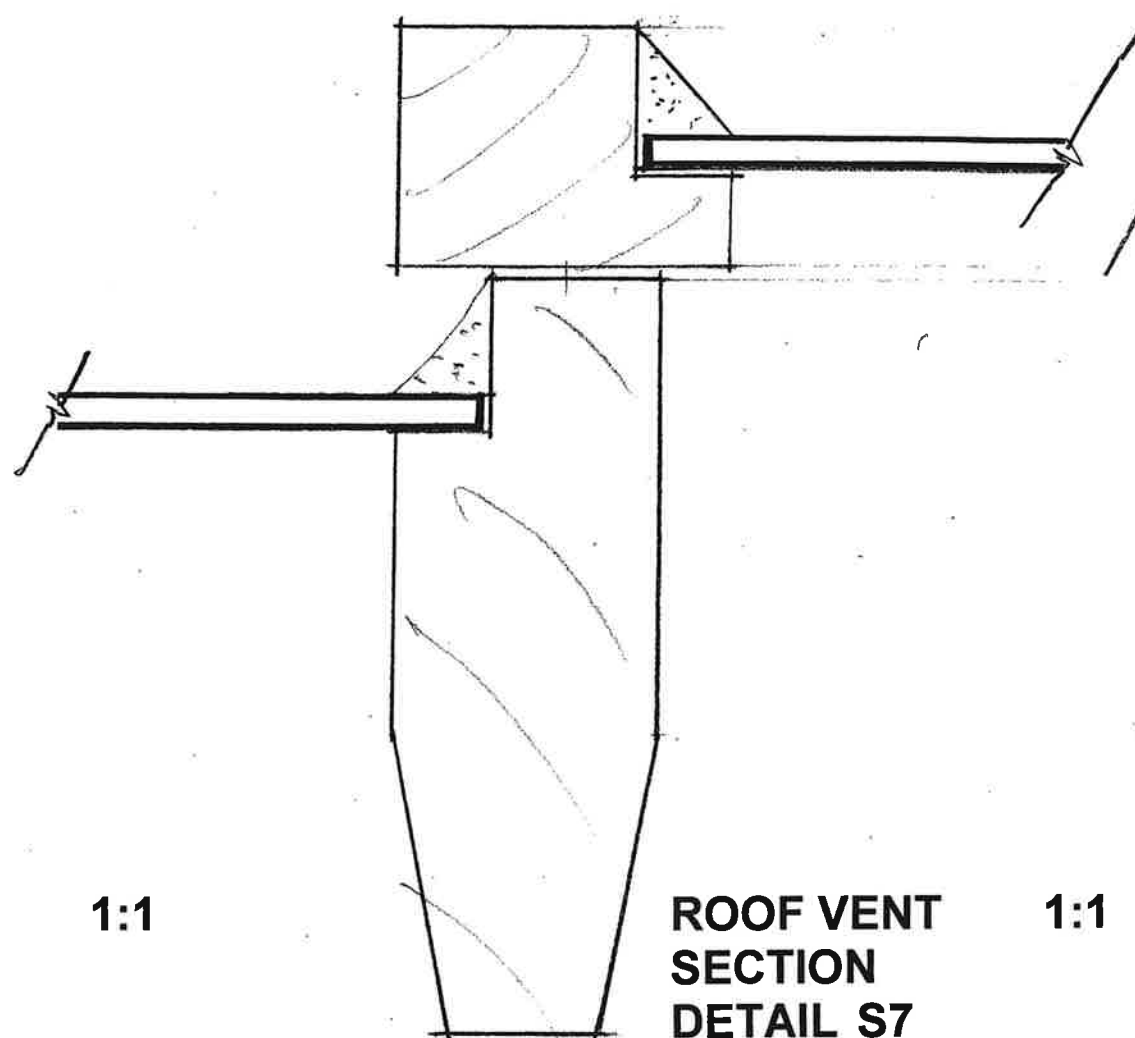


**ROOF VENT
SECTION
DETAIL S7**

1:1

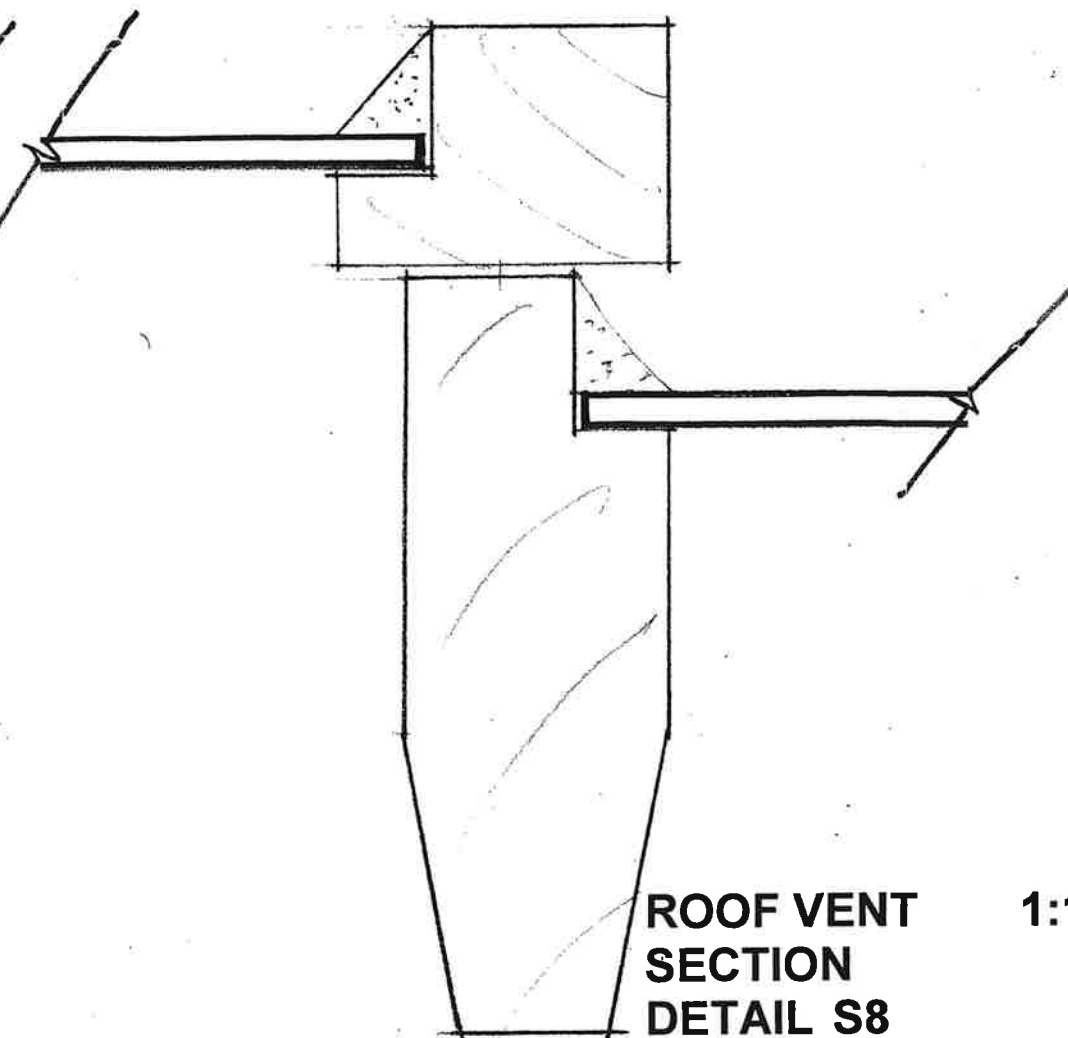

**ROOF VENT
SECTION
DETAIL S8**


1:1

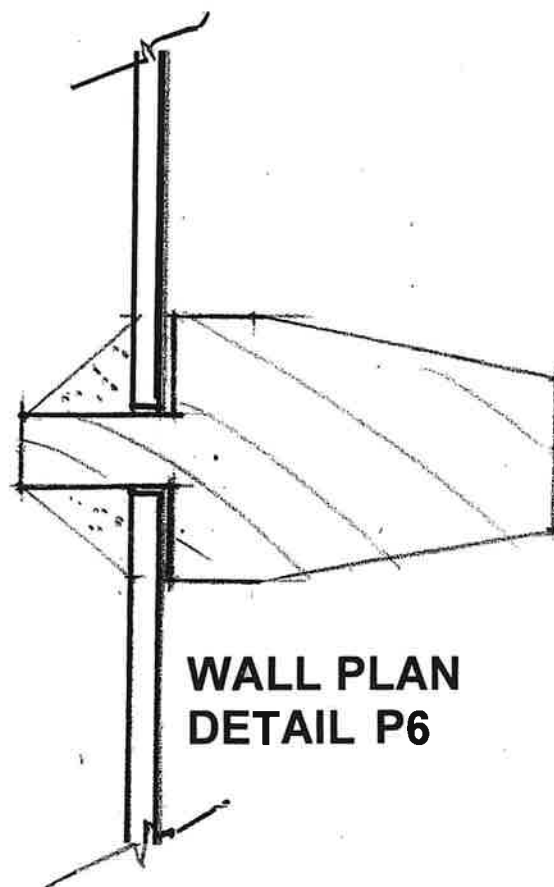

**WALL PLAN
DETAIL P6**

1:1

**REPLACEMENT OF GREENHOUSE JOINERY
AT
ATHERINGTON HOUSE
FORD LANE
FORD, WEST SUSSEX**

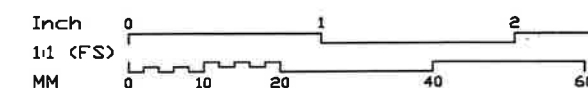

DCOND 3 DRAWING 5

**DOUGLAS BRIGGS
PARTNERSHIP**

**INTEGRATED
ARCHITECTURE
AND
TOWN PLANNING**

Douglas Briggs Partnership
Flint Barns
Ham Farm
Bosham
West Sussex PO18 8EH
01243 576611 F 01243 574816
Email
ideas@douglasbriggspartnership.co.uk
Web
www.douglasbriggspartnership.co.uk

**JOINERY DETAILS
GREENHOUSE
PROPOSED
GLAZING BARS:-
ROOF AND WALLS**

**1:1 (FULL SIZE)
A3 PAGE SIZE**

