



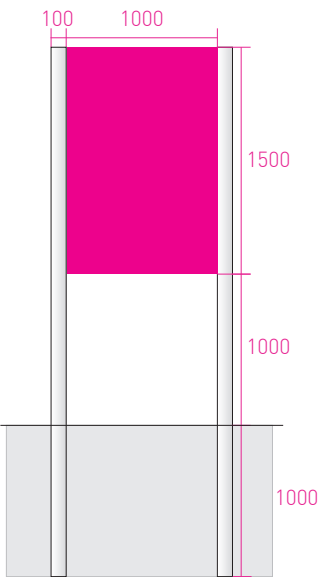

Stack Sign
1000x1500mm
100mm side mounted posts
1000mm ground clearance

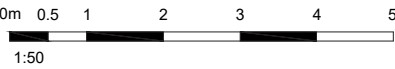

Scale 1:50 @ A3
Bovis Homes, Emmbrook Place - Site signage

JOB NO.	DRAWING NO.	REV
		-