



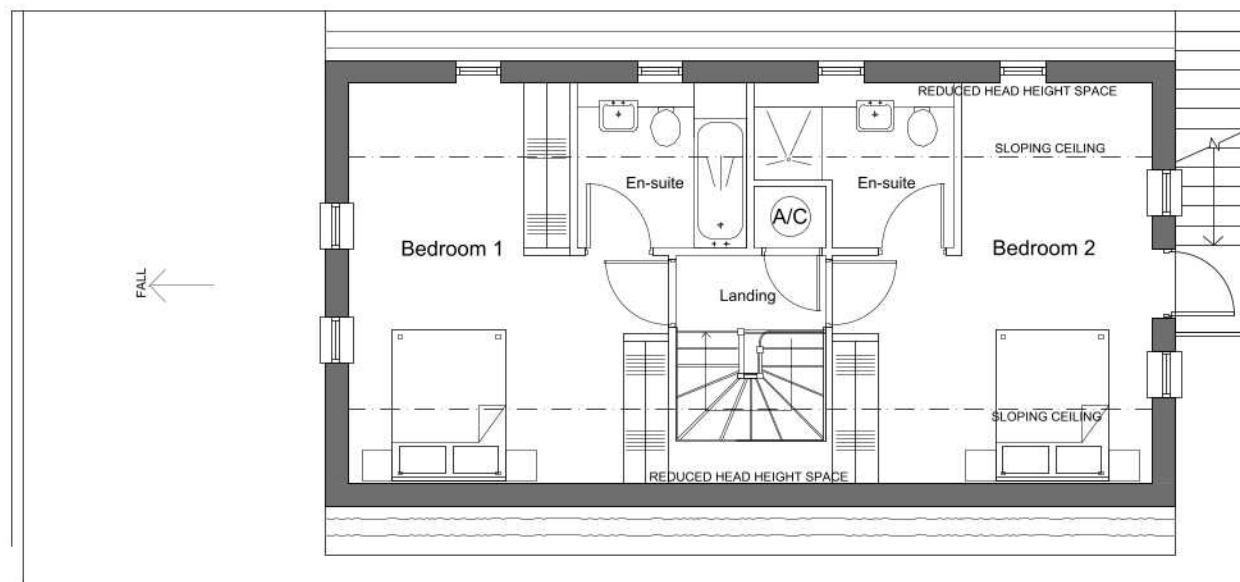

FIRST FLOOR PLAN

NOTES:
DO NOT SCALE FROM THIS DRAWING UNLESS FOR PLANNING PURPOSES.
THIS DRAWING SHOULD NOT BE USED FOR CONSTRUCTION.
ONLY PDF COPIES OF THIS DRAWING ARE CONTROLLED, ALL OTHER
FORMATS OF THIS DRAWING ARE UNCONTROLLED, I.E. AUTOCAD DWG'S,
AND WILL BE USED AT YOUR OWN RISK.


REV	AMENDMENT	DATE
P01	FOR CLIENT APPROVAL	30/12/2021
P02	CLIENT COMMENTS	25/01/2022
P03	FOR PLANNING	31/01/2022
P04	SCALE BAR UPDATED	04/02/2022

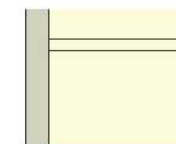

NOTES:
Shaded areas denote proposed
new extensions / works



GROUND FLOOR PLAN

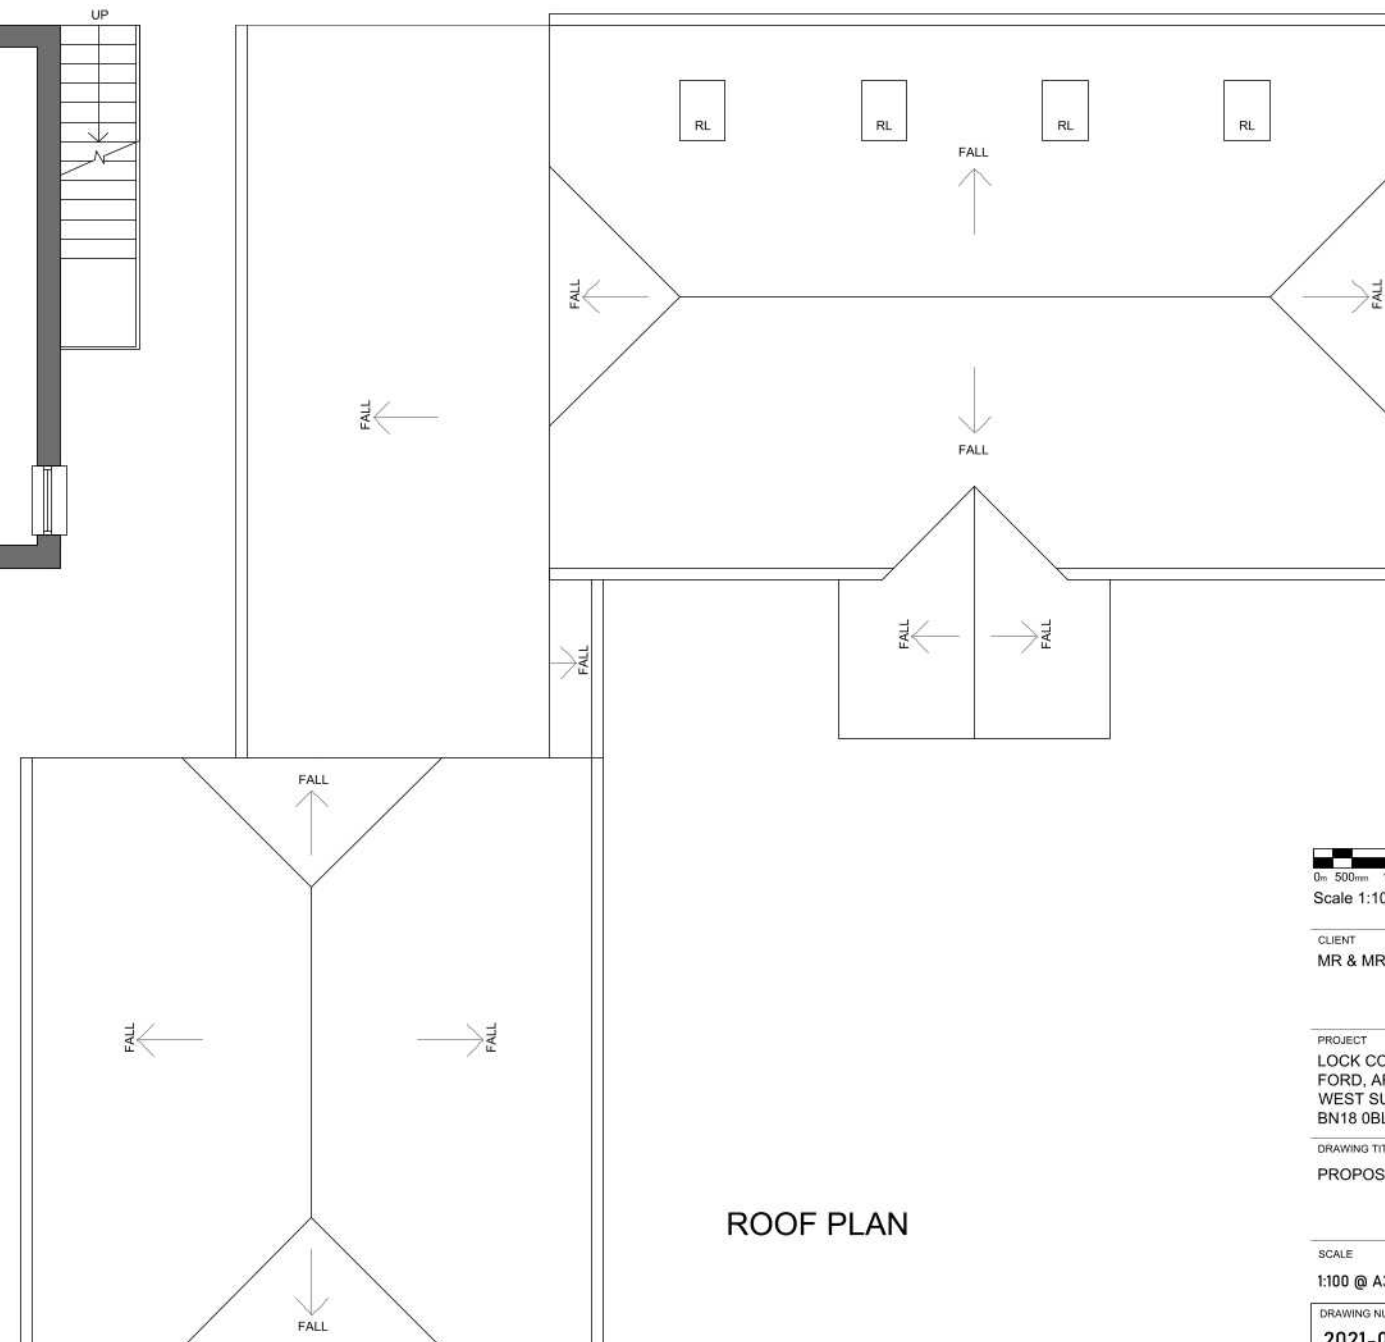

ROOF PLAN



CLIENT
MR & MRS B DONALD

PROJECT
LOCK COTTAGE GARAGE CONVERSION
FORD, ARUNDEL
WEST SUSSEX
BN18 0BL

DRAWING TITLE
PROPOSED FLOOR PLANS

SCALE
1:100 @ A3

DATE
DEC 2021

DRAWING NUMBER
2021-04-105

REVISION
P04