


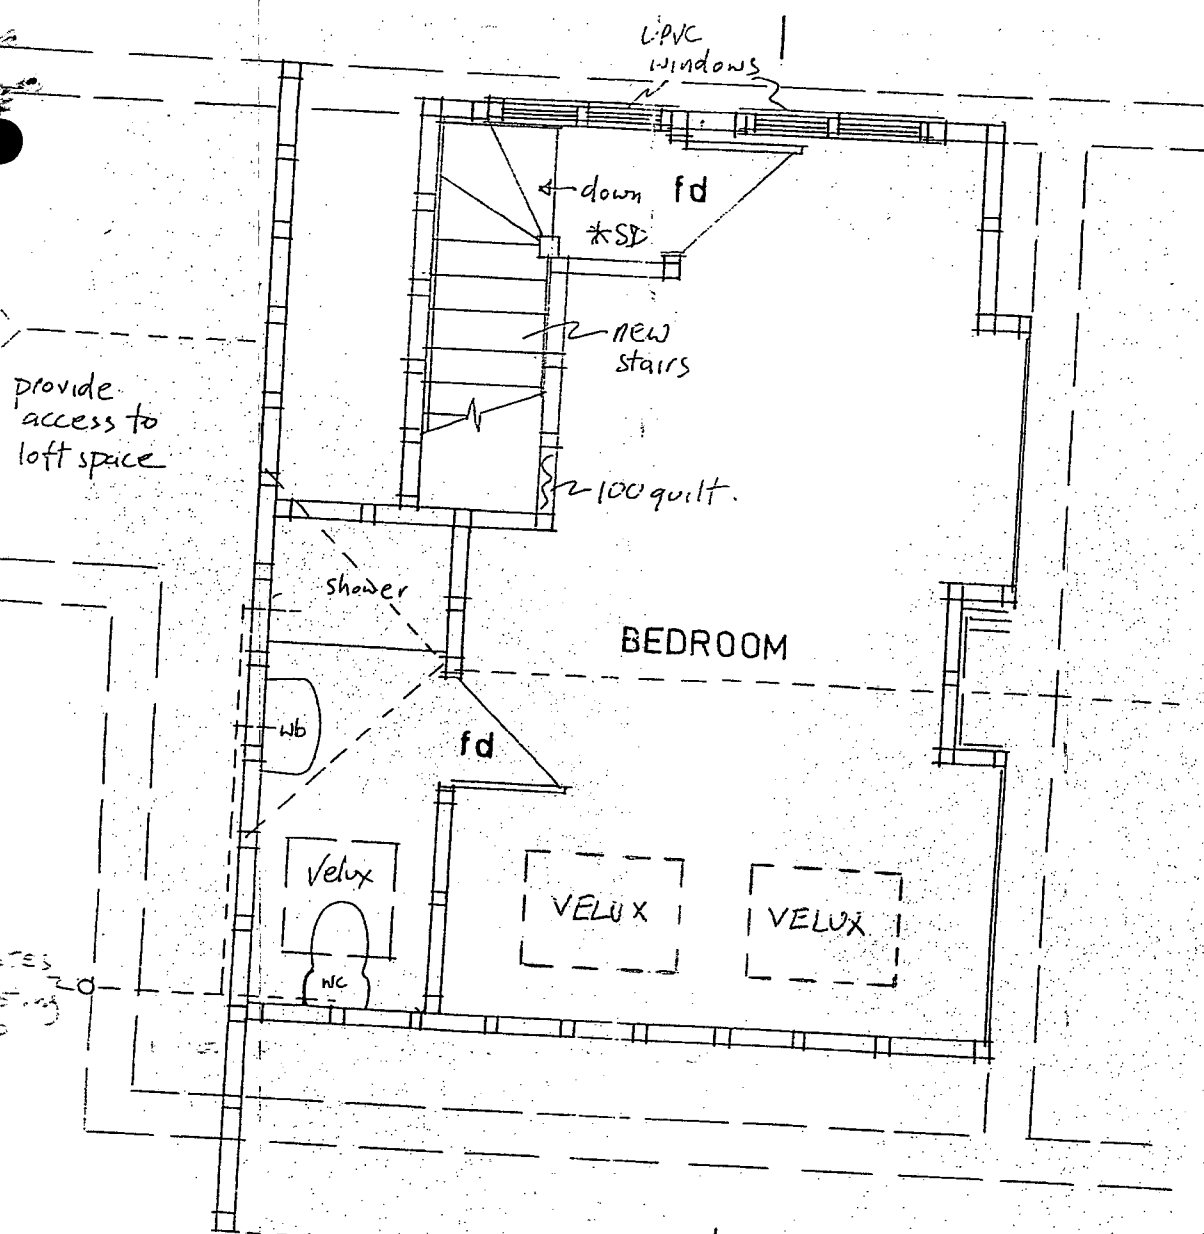

SECOND FLOOR PLAN

RECEIVED



Approved Conditionally Approved

Signed

Date 12/2/08

F 20 07

minor amendment

4.308