



ELEVATION
'A'

CROP FIELD

TIMBER POST & MESH FENCE
APPROX 1.3m HIGH

LOCATION OF O₂ (UK) CABINETS ON
CONCRETE BASE

LOCATION OF O₂ (UK) METER
CABINET

TIMBER POST & RAIL FENCE
APPROX 1.3m HIGH

PROPOSED REMOVAL AND REPLACEMENT
OF O₂ (UK) POLE

PROPOSED LOCATION OF O₂ (UK)
EQUIPMENT WITHIN CABINET

ASSUMED ROUTE OF O₂ (UK)
POWER IN

ASSUMED ROUTE OF
O₂ (UK) BT IN

TREES APPROX. 12.5m HIGH
TO BE TRIMMED AS NECESSARY

CROP FIELD

SITE LAYOUT PLAN


SCALE 1:100

- NOTES:
1. ALL DIMENSIONS ARE IN MILLIMETRES UNLESS OTHERWISE SPECIFIED
 2. ASSUME ALL SITE DETAILS ARE EXISTING UNLESS OTHERWISE NOTED.
 3. THE DRAWINGS COMPLY WITH O₂ (UK) & VODAFONE STANDARD ICNIRP GUIDELINES.

NOTES:

1. EXIT THE M2 AT JUNCTION 10 AND HEAD TOWARDS A3. AT ROUNDABOUT TAKE THE 3RD EXIT TOWARDS PORTSMOUTH AND CONTINUE, THEN TAKE THE RAMP ONTO THE A283 & FOLLOW. THEN CONTINUE ONTO B2138/LOWER STREET. TURN RIGHT AT A29 BURY ROAD AND FOLLOW A29. AT ROUNDABOUT TAKE THE 2ND EXIT ONTO A284. AT ROUNDABOUT TAKE 3RD EXIT ONTO FORD ROAD THEN TURN RIGHT INTO FORD LANE. FOLLOW ROAD FOR APPROX. 1 MILE THEN TURN RIGHT ONTO WICKS FARM ON THE LEFT HAND SIDE FOLLOW TRACK DOWN PASS BUILDINGS ON THE RIGHT THEN TAKE TRACK FOR APPROX. 400M THE SITE IS LOCATED ON THE RIGHT HAND SIDE WHERE THERE IS A GAP IN THE TREE LINE.
 2. SURROUNDING AREA IS RURAL
 3. DISTANCE TO PUBLIC HIGHWAY IS 400m APPROX.
- REPRODUCED FROM ORDNANCE SURVEY WITH THE PERMISSION OF THE CONTROLLER OF HER MAJESTY'S STATIONARY OFFICE.
© CROWN COPYRIGHT. LICENCE NO. AL100034583

REV.	DATE	REMARKS	BY	CHK.
A	07.10.10	A/P COMMENTS IMPLEMENTED	AKSESS	CB

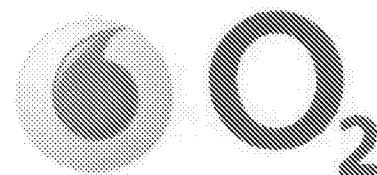

CORNERSTONE PROJECT

CELL NAME	WICKS FARM FORD LANE	OPTION	A	DRAWN	AKSESS	CHECKED	AKSESS	APPROVED	SY	DATE	20.08.10	SCALE	AS SHOWN
SITE ADDRESS	WICKS FARM, FORD LANE ARUNDEL WEST SUSSEX BN18 0HY	CORNERSTONE ID	CS - 15584	HOST ID	O2 - 38664	SHARER ID	N/A	CONSULTANT REF No. 1303/075					
DRAWING TITLE	SITE PLAN	PURPOSE OF ISSUE	PLANNING	DRAWING No.	200	REVISION	A						