



Client Approval					
X	A	-	Approved		
X	B	-	Approved with comments		
X	C	-	Do not use		
Rev.	Revision Note/Purpose of Issue	Drw By	Date	Chk By	Date

Plots 1,11,12,23 shown
Plot 13 & 16 handed


TYPE F 4B8P - Plots 1, 11, 12, 13 16 & 23
plans & elevations

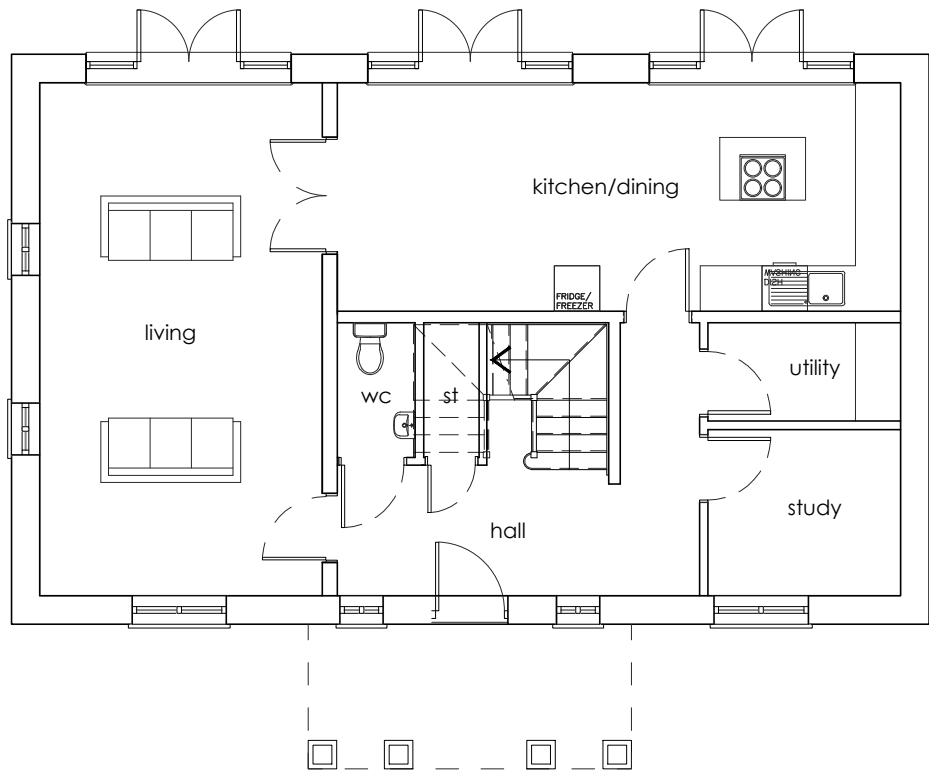

GROUND
floor plan

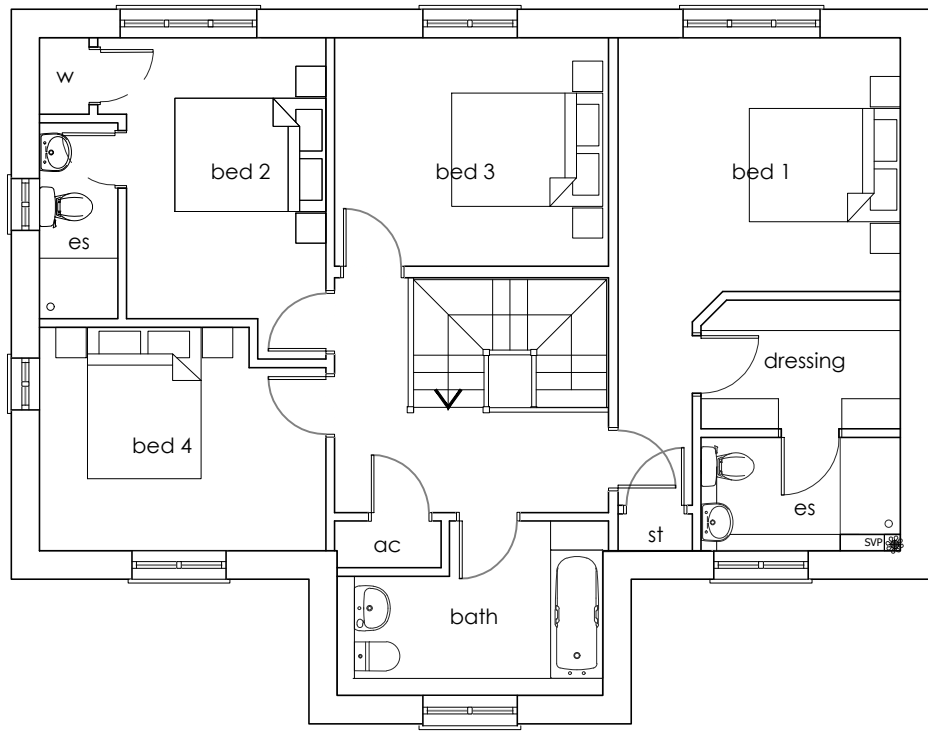

FIRST
floor plan

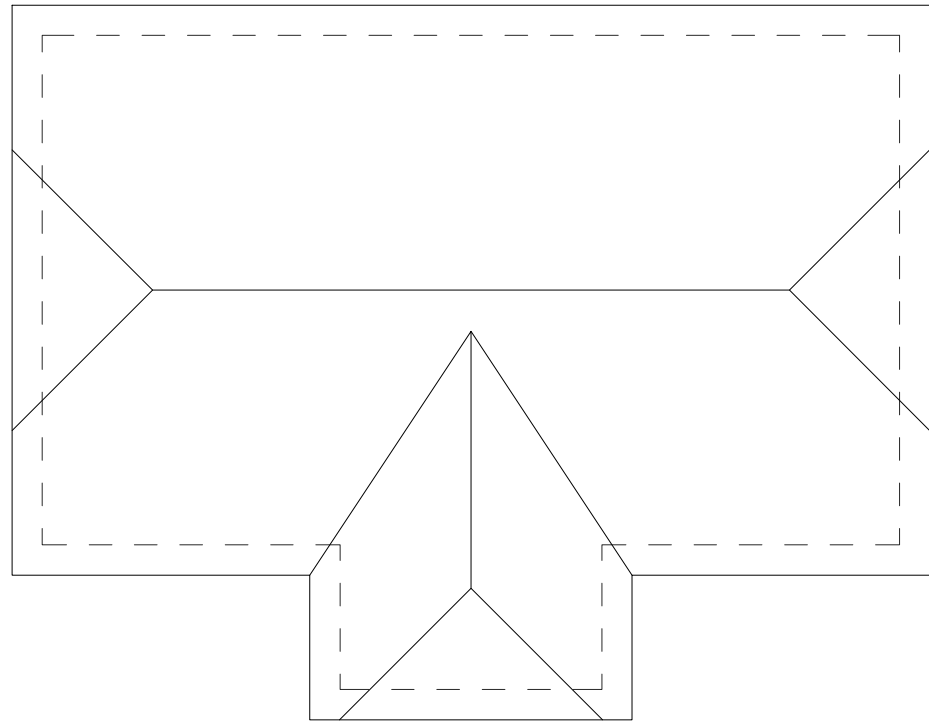

ROOF
plan

MATERIALS KEY


- A. facing brick
- B. black boarding
- C. brick detail
- D. red plain roof tile



FRONT
elevation



SIDE
elevation

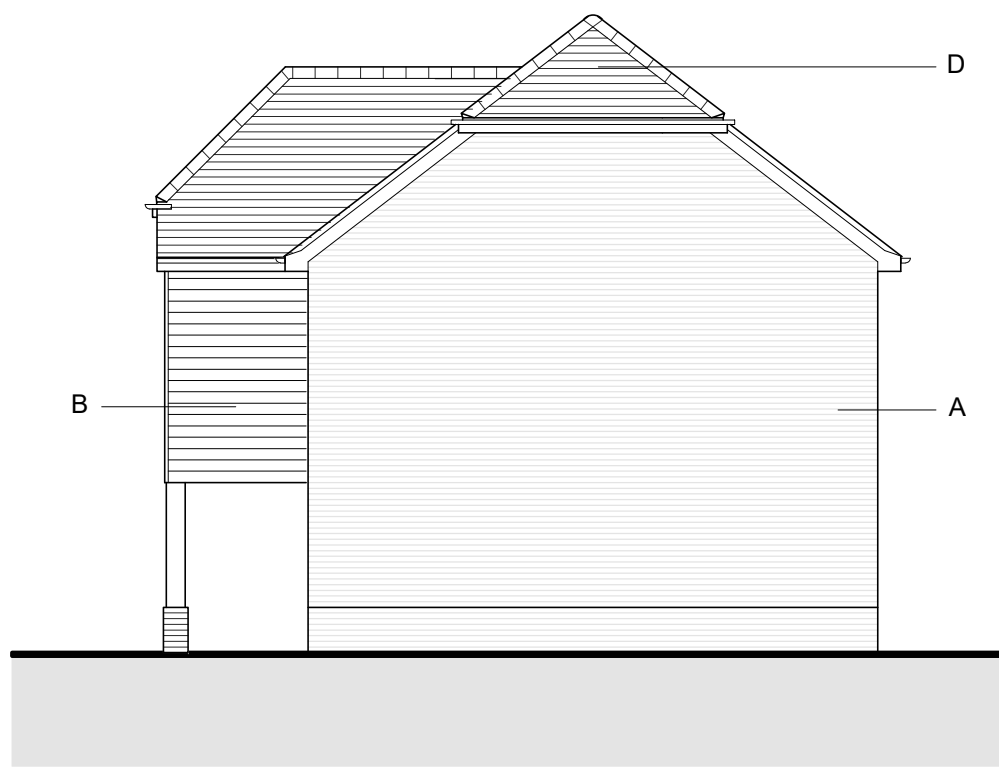

SIDE
elevation



REAR
elevation

Residential Development
At Burndell Rd, Yapton

for Driftstone Homes Ltd

Drawing title

Plans & Elevations
Type F

Drawn	Date	Checked	Date	Scale at A1
CP	October 20	CP	27/10/20	1:100
Job No.	Pro.	Org.	Zone	Level
20-009	BUR MHA	00	XX	DR
Purpose of Issue	Role	No.	Rev.	
	A	0010	P02	

PLANNING APPLICATION

Ground Floor 1 Bicentennial Building
Southern Gate | Chichester
West Sussex | PO19 8EZ

1: 01243 774748
e: admin@mharchitects.co.uk
www.mharchitects.co.uk

Unlited Company
Registered in England No. 0994233

mh
ARCHITECTS