


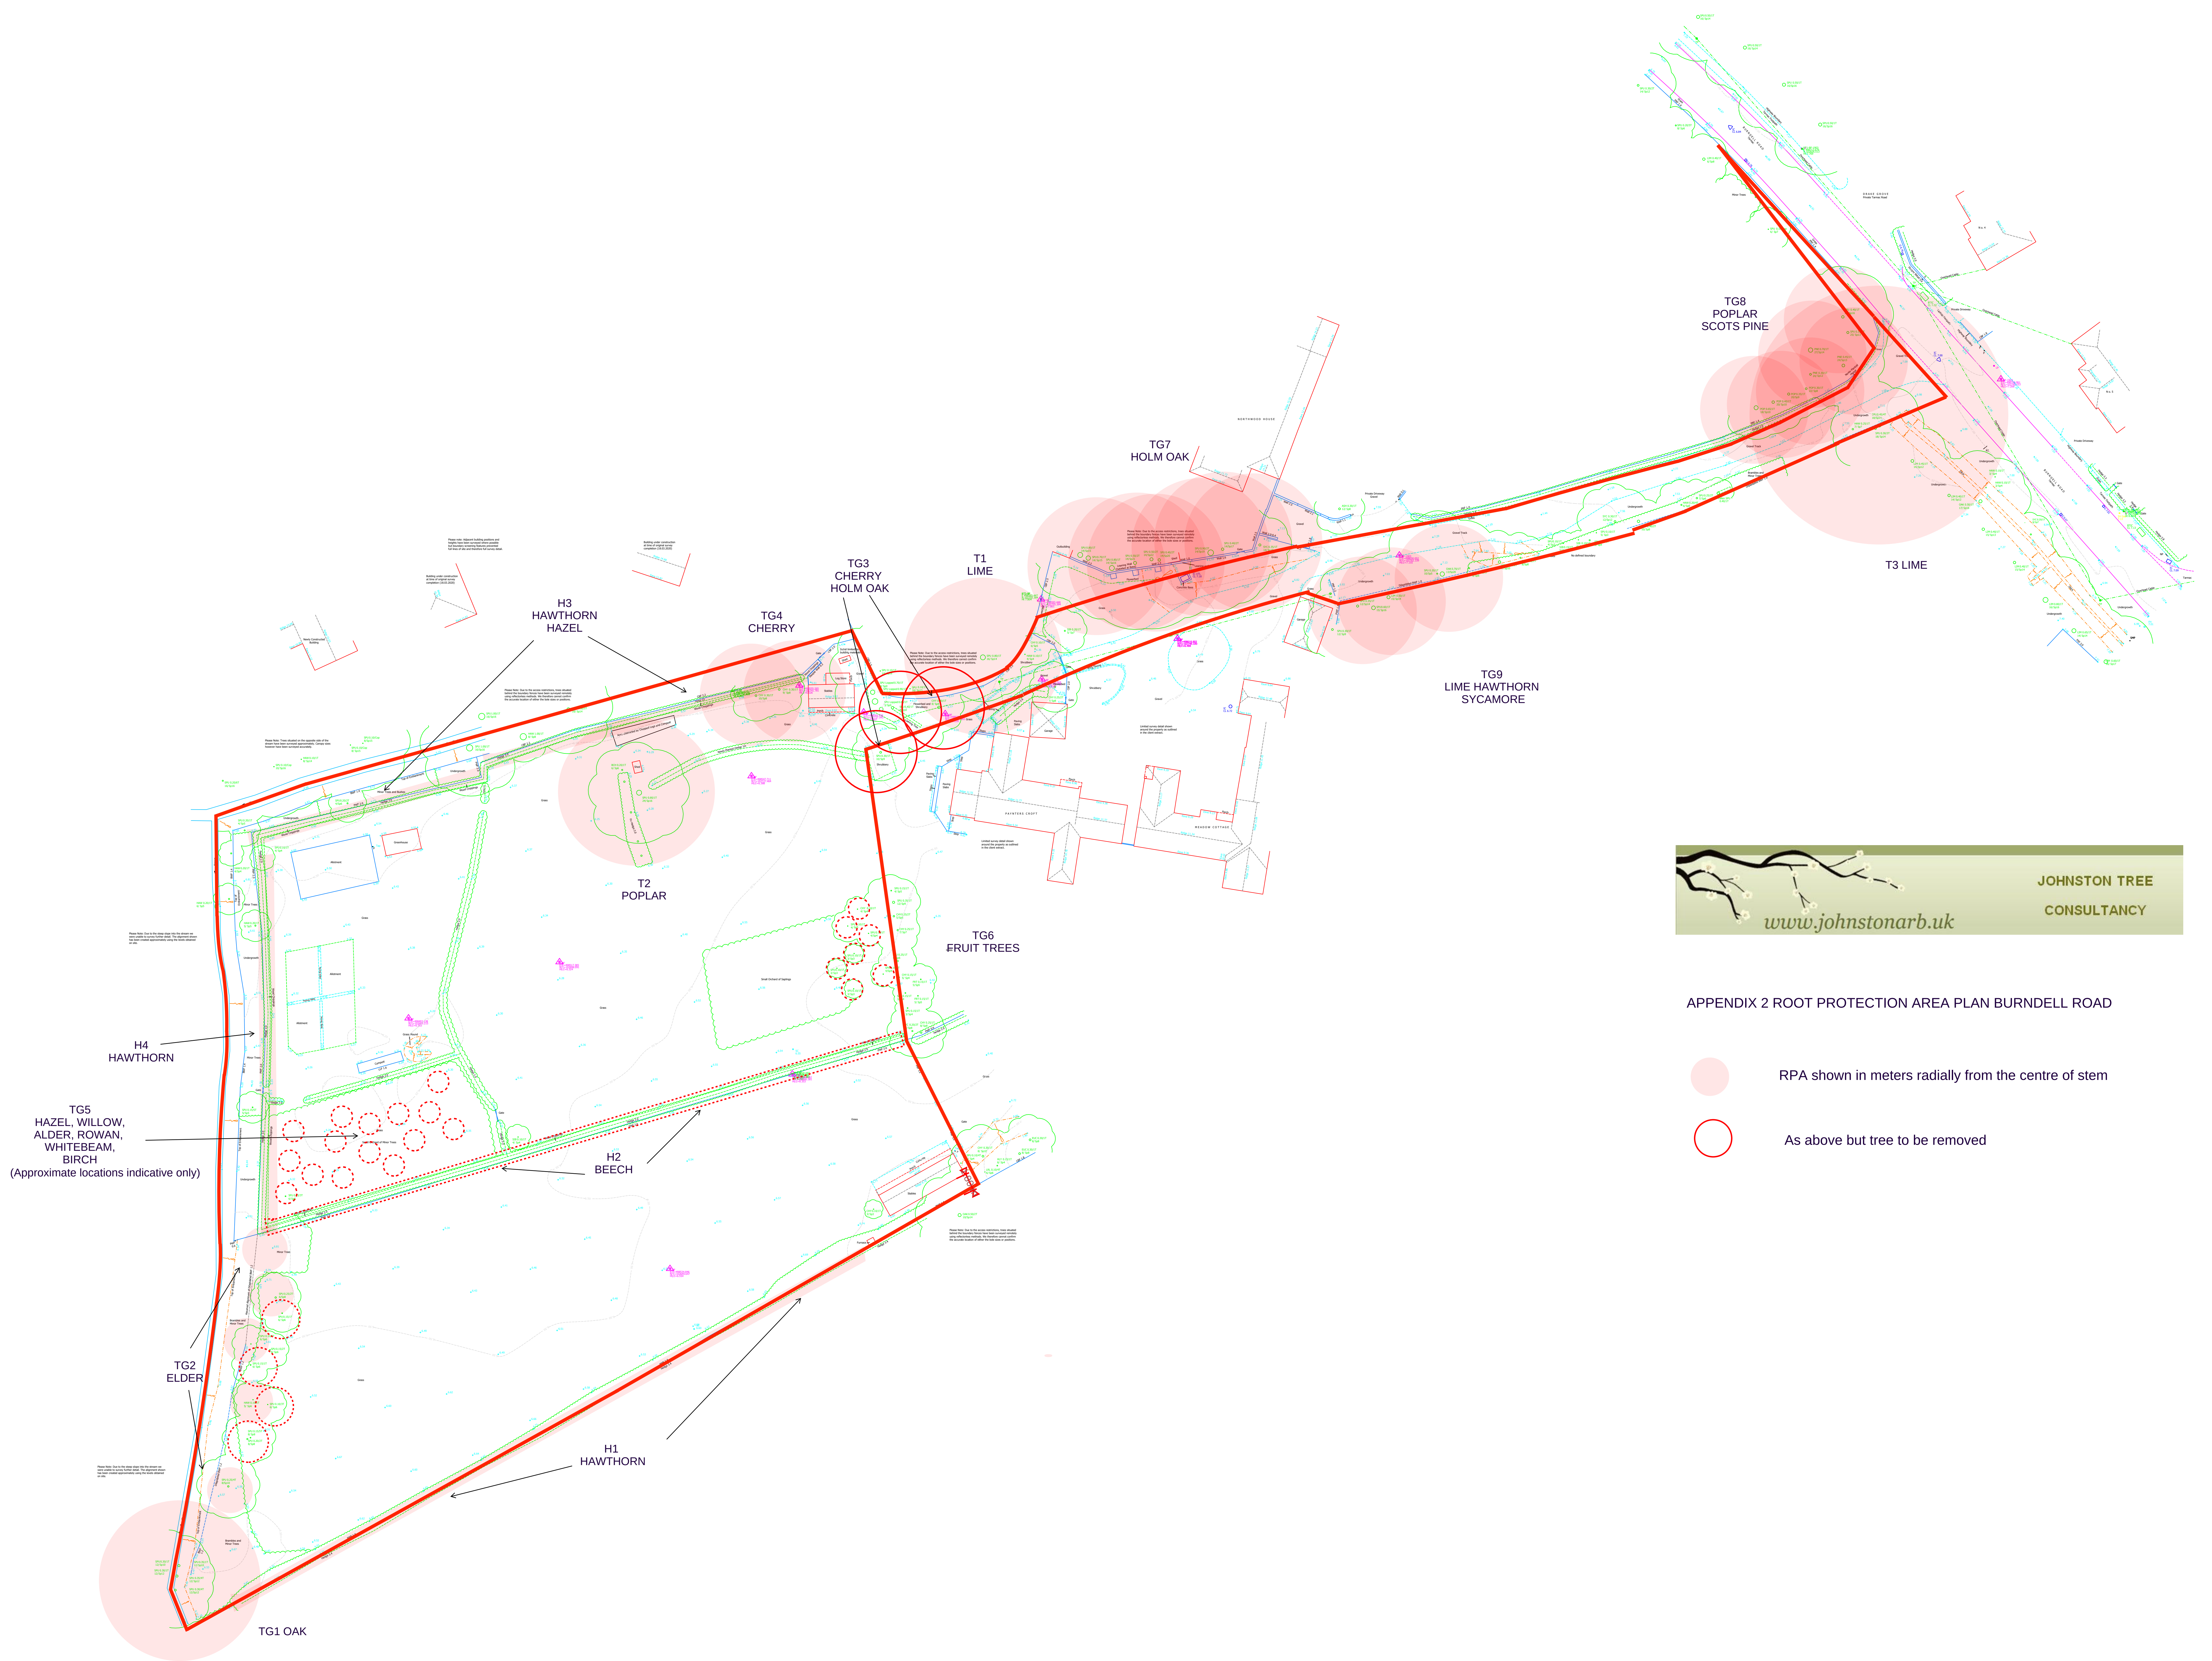

APPENDIX 2 ROOT PROTECTION AREA PLAN BURDELL ROAD

- RPA shown in meters radially from the centre of stem
- As above but tree to be removed