



TYPE A 2B4P - Plots 6 & 9
plans & elevations


Plots 6 shown
Plot 9 handed

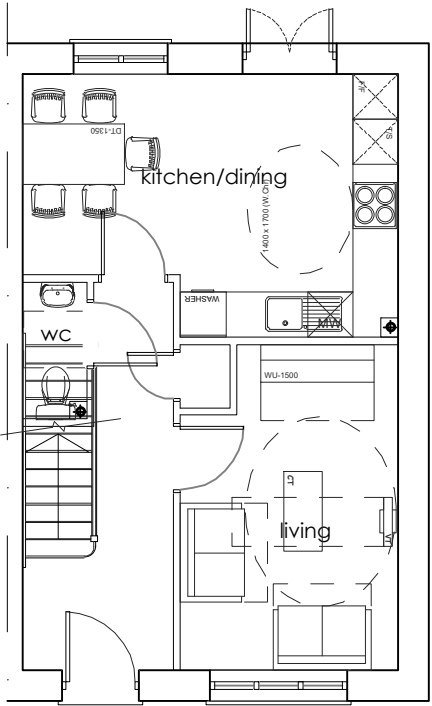


GROUND
floor plan

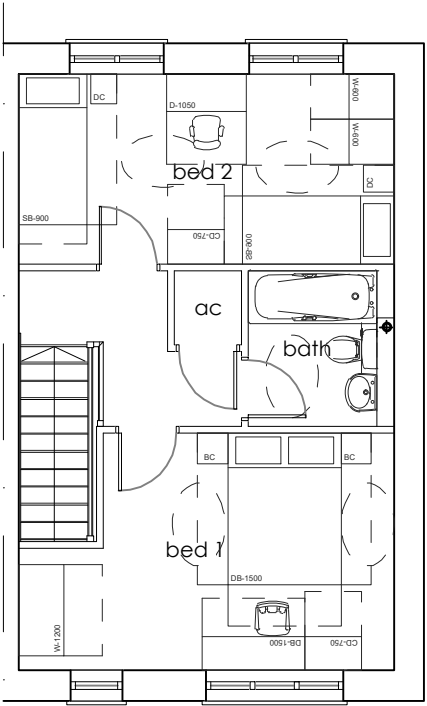


FIRST
floor plan

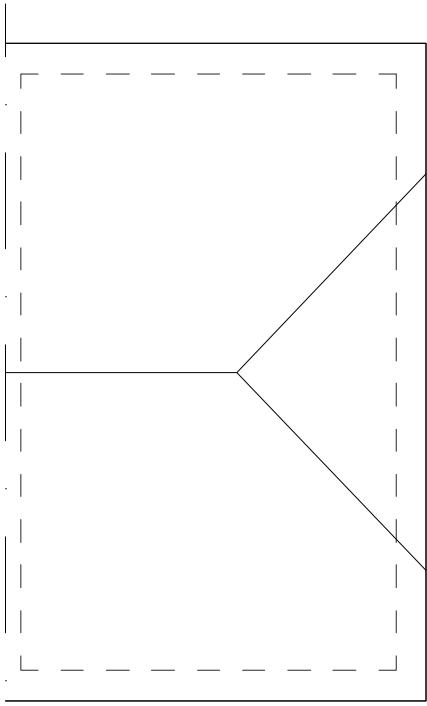


ROOF
plan

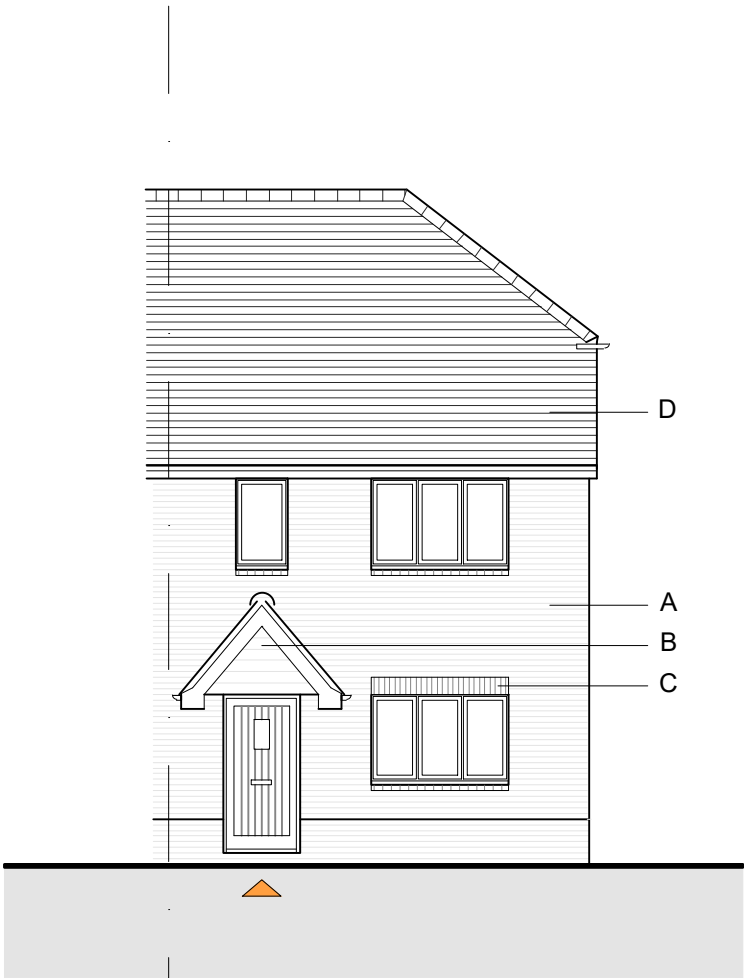

FRONT
elevation

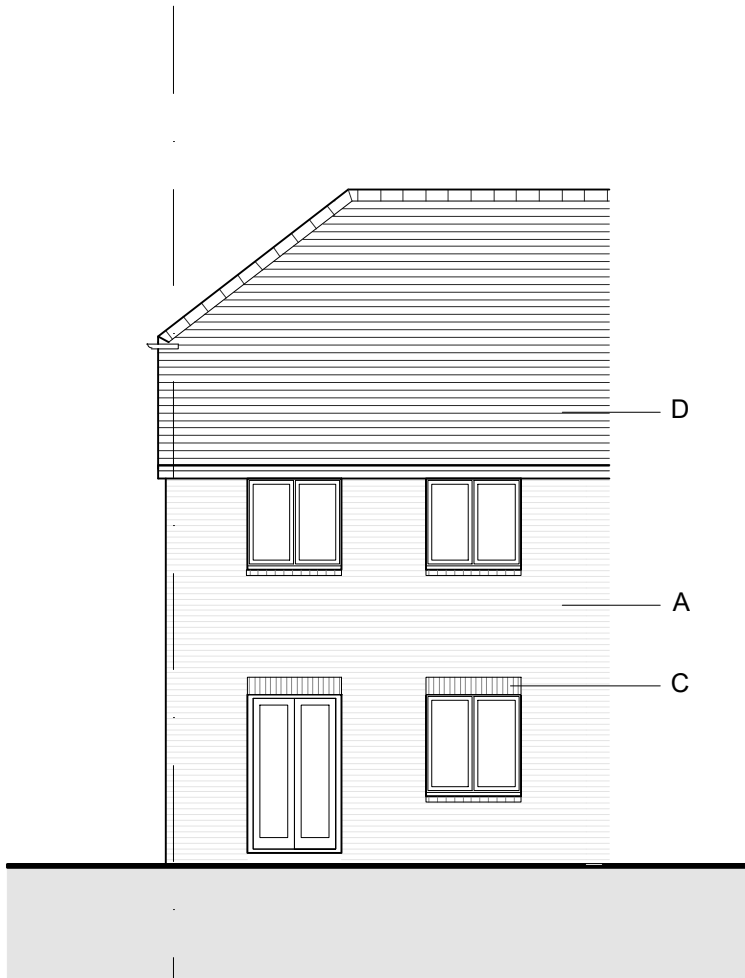

REAR
elevation

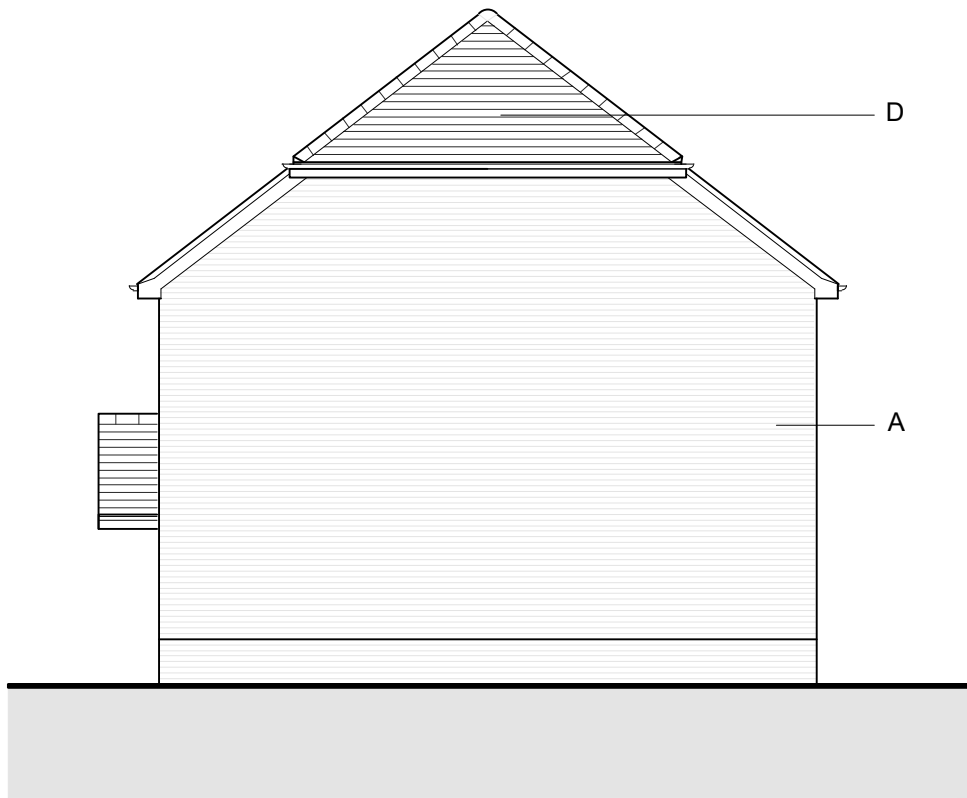

SIDE
elevation

- Notes
1. This drawing is the copyright of MH Architects Ltd
 2. Do not scale this drawing except for Local Authority planning purposes
 3. All dimensions must be checked on site by the contractor prior to commencement of the works.



Client Approval					
X	A - Approved				
X	B - Approved with comments				
X	C - Do not use				
Rev.	Revision Note/Purpose of Issue	Drw By	Date	Chk By	Date

MATERIALS KEY

- A. facing brick
B. black boarding
C. brick detail
D. red plain roof tile

Residential Development
At Burndell Rd, Yapton

for Driftstone Homes Ltd

Drawing title

Plans & Elevations

Type A

Drawn

BT

Date

October 20

Checked

CP

Date

28/10/20

Scale at A1

1:100

Job No.

20-009

Pro.

BUR

Mng.

MHA

Zone

00

Level

XX

Type

DR

Role

A

No.

0005

Rev.

P03

Purpose of Issue

PLANNING APPLICATION

Ground Floor | Bicentennial Building

Southern Gate | Chichester

West Sussex | PO19 8EZ

t. 01243 774748

e. admin@mharchitects.co.uk

www.mharchitects.co.uk

Limited Company

Registered in England No.0994213

mh

ARCHITECTS

