


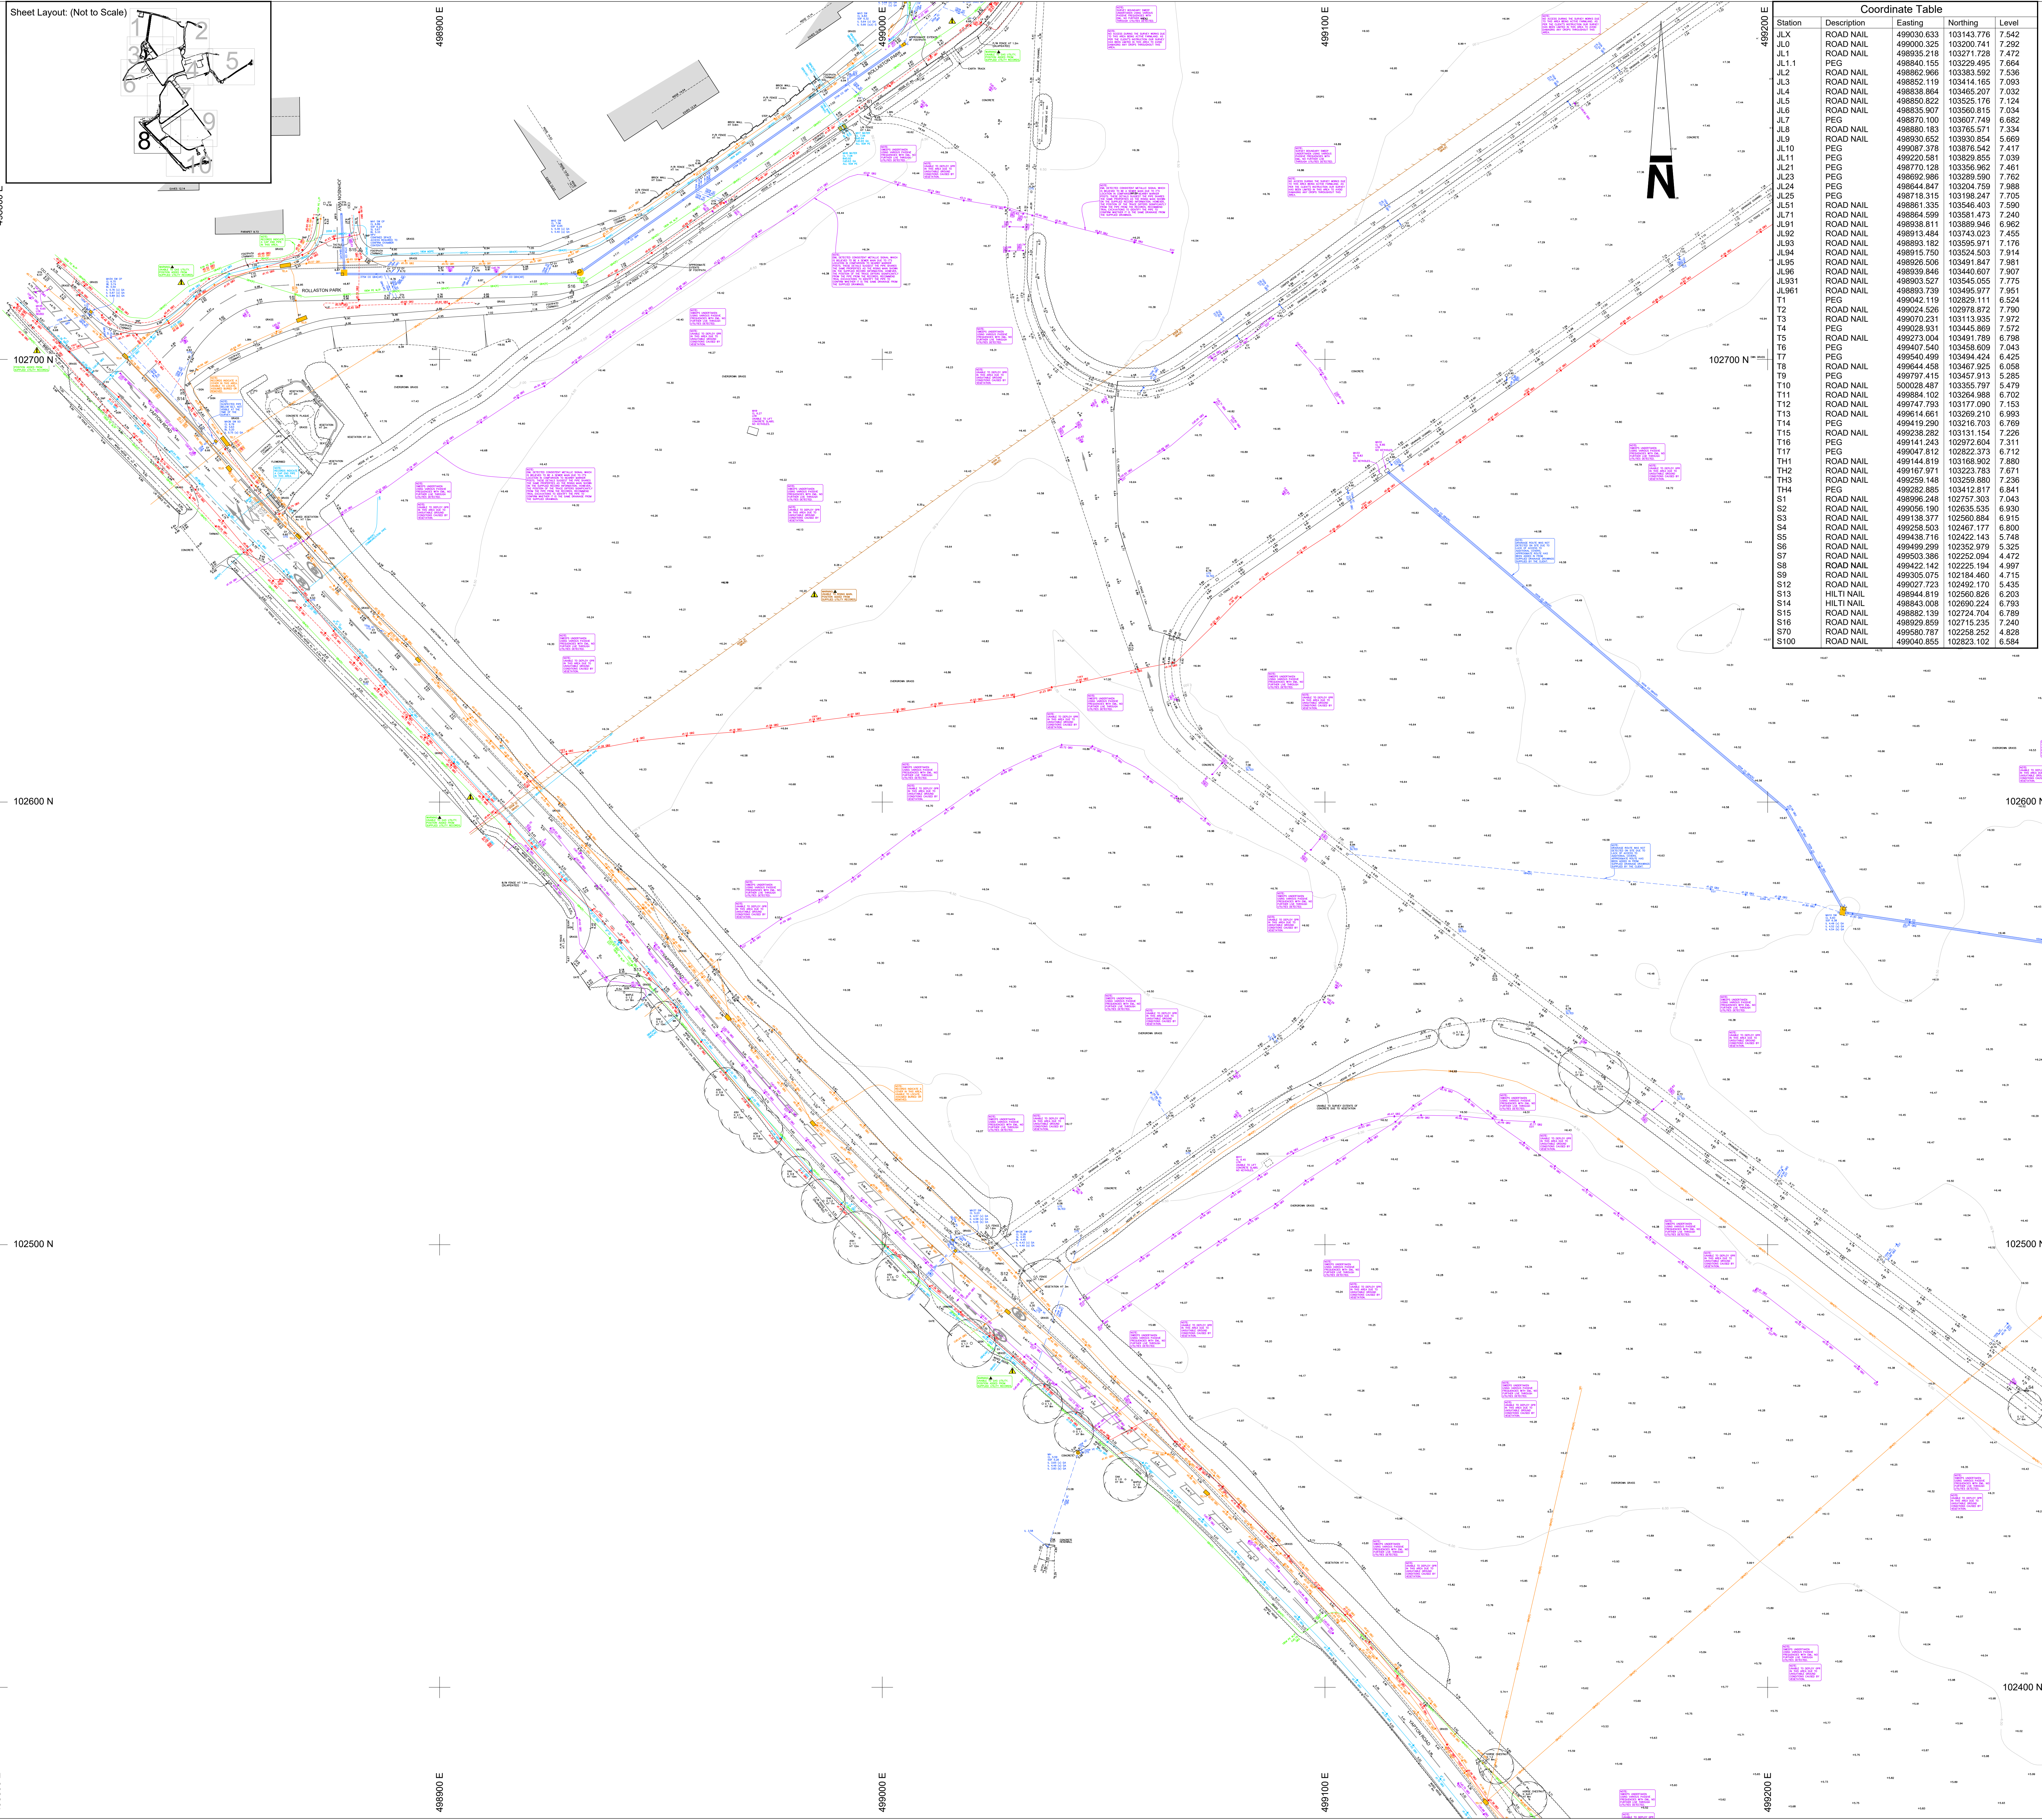

Scale:	Sheet Size:	Sheet Number:	Date:
1:500	A0	8	August 2023
Project Number:	Rev:	Surveyed by:	Checked by:
32809	1	JM / TC / LW	AS / AC
			Approved by:
			CP / NF





miltonkeynes
council



the grounds
landscape architects



SSFP
SPECIALIST SURVEYING & FIELD PLOTS



MK SURVEYORS
SURVEYING & LAND MANAGEMENT

www.mksurveys.com

Head Office: Milton Keynes t: 01908 565551

www.surveys4bm.co.uk

e: mail@mksurveys.co.uk

