



SCALE 1:500

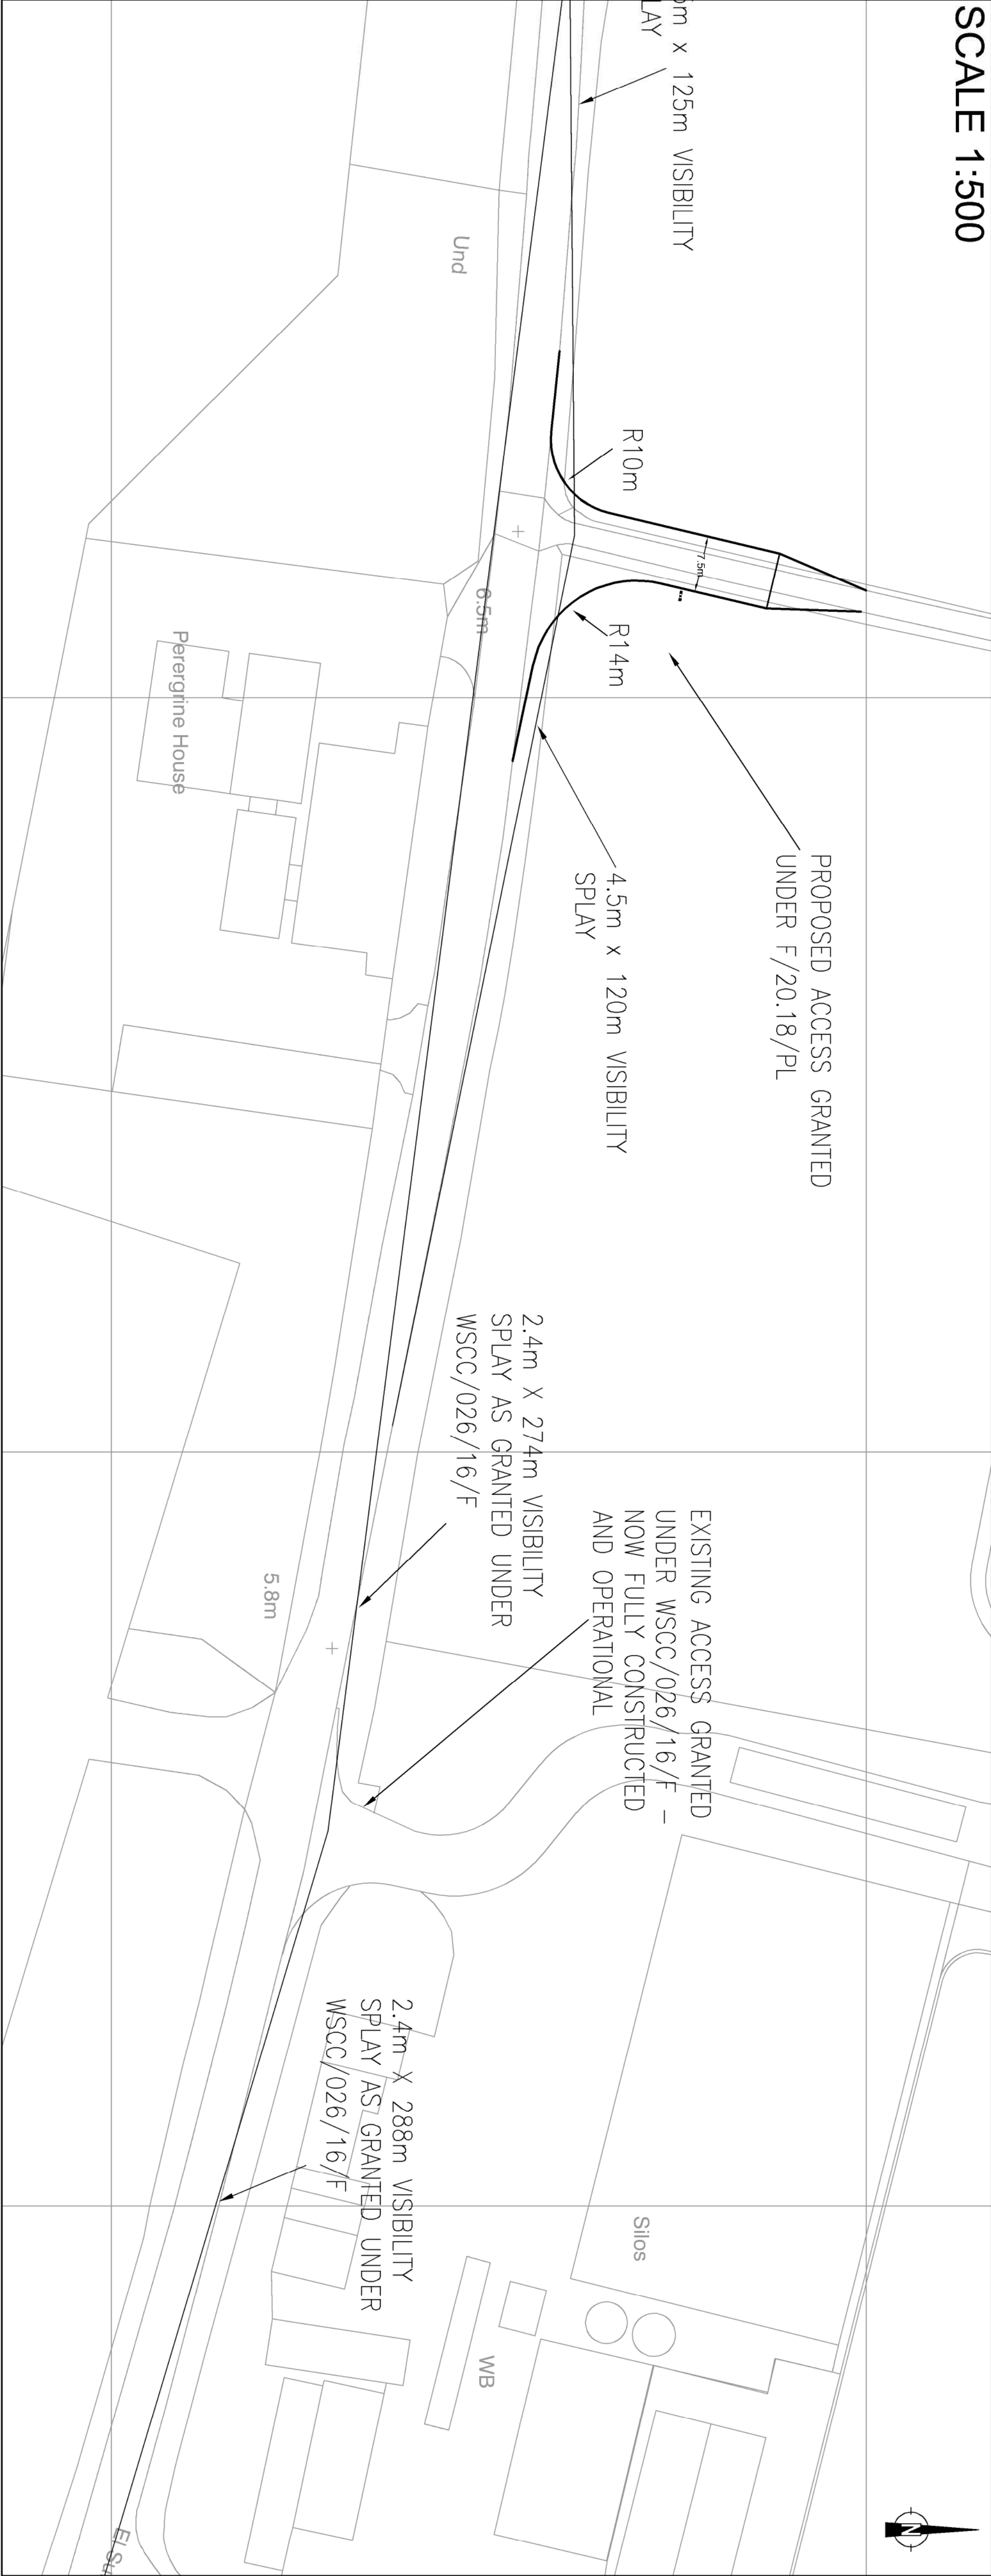

SCALE 1:1000

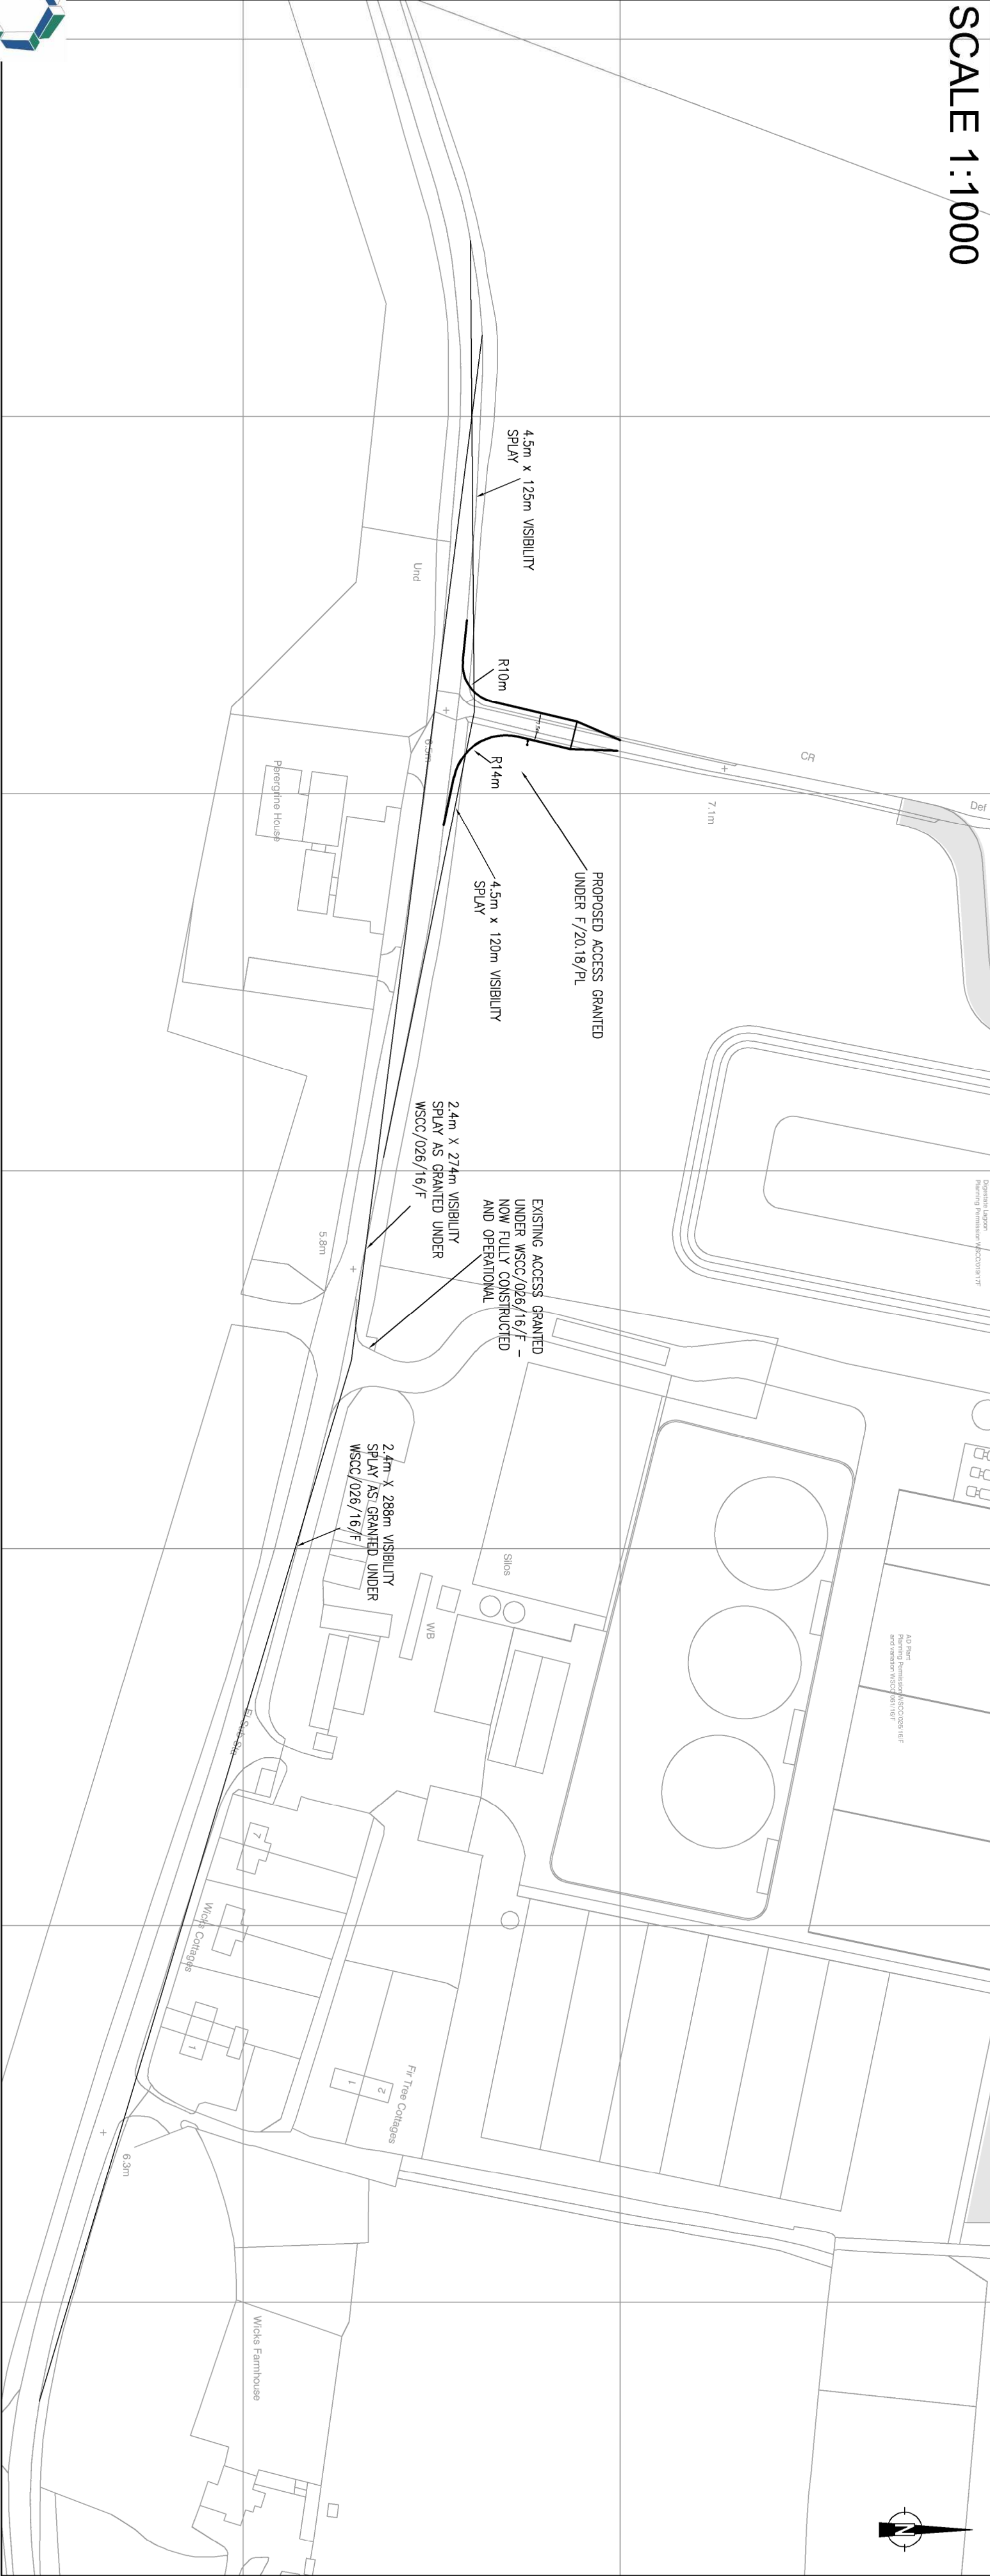

constructonline

Rev	Description	On	Ch	Date
REVISIONS				
1	Primary Issue			Submitted for SI04
2	Planning Issue			Issued for Tender
3	Submitted for S28			Issued for Construction
4	Submitted for S278			As Built

DRAWING STATUS	
STUART MICHAEL ASSOCIATES	CONSULTING ENGINEERS
Stuart Michael Associates Ltd Combe House, Combe Square, Truxham, Beckhite, SG19 4JF T: 01535 867 715 E: mail@stuartmichael.co.uk F: 01535 867 715 W: www.stuartmichael.co.uk	

DATE	BY	CHKD	DATE
JAN 2020	BEB	DJW	08/01/2020

Project No	Scale
6352-005	AS SHOWN @ A1

© This drawing is the copyright of Stuart Michael Associates Ltd. Limited. A new code is required for each drawing. It is the responsibility of the client to ensure that the drawing is not used for any other purpose without the written consent of Stuart Michael Associates Ltd.

WICKS FARM, FORD, ARUNDEL,
WEST SUSSEX
LOCATION OF GRANTED ACCESS
AND PROPOSED RELOCATION
TO EXISTING ACCESS