


Flagstaff sections & Ground Socket
1m Rotating Arm and ties
Rotating Joint & Finial (or joint and Onion Final)

Flagmaster Pole Specifications

Nominal Pole length Size (2 sections)	6m	8m
Height above Ground	6.0m	7.5m
Top section diameter	64mm	64mm
Bottom section diameter	76mm	76mm
Ground socket internal diameter	77mm	77mm
Ground socket external diameter	83mm	83mm
Length of ground socket	600mm	600mm
Overall length of flagstaff	6.5m	8.0m
Packed Size	3.8 x 0.1 x 0.1m	5.3 x 0.10 x 0.10m
Packed weight	15kg	18kg
Foundation square*	300mm	650mm
Foundation depth*	600mm	1000mm
Arm length	1m	1m
Arm Outside diameter	20.4mm	20.4mm
Arm Inside diameter	17.96mm	17.96mm
Wall thickness	1.75mm	1.75mm
Packed size	1.0 x 0.1 x 0.3m	1.0 x 0.1 x 0.3m
Weight	2kg	2kg
Max flag size (portrait)	100cm x 250cm	100cm x 250cm
Max flag size (portrait double sided)	100cm x 200cm	100cm x 200cm

*These are suggested dimensions only, actual measurements will depend on ground conditions

Re-Usable Ties must never be over tightened
Do not fly flag when wind speed exceeds Force 7 (45mph)
It remains the responsibility of the user to establish the suitability of the product /s for the use/s to which they are put

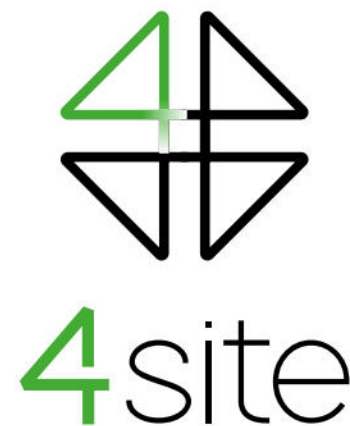

Job Number:
136458

Date:
30/09/25

Drawn by:
ST

Revision No:

Customer:
Vistry

Site:
The Landings

Scale:
1:20@A1

Approved by:

Job Desc:
Flags

This drawing is the property of 4site Implementation Ltd and they reserve the copyright. It is issued on the understanding that it will not be copied, reproduced or disclosed in whole or part to any unauthorised party without written permission from 4site Implementation Ltd. 4site Implementation Ltd cannot be held responsible for any errors made in manufacture due to incorrect information or instructions presented by the client