



NOTES


1. No critical dimensions are to be scaled from this drawing (except for planning purposes)

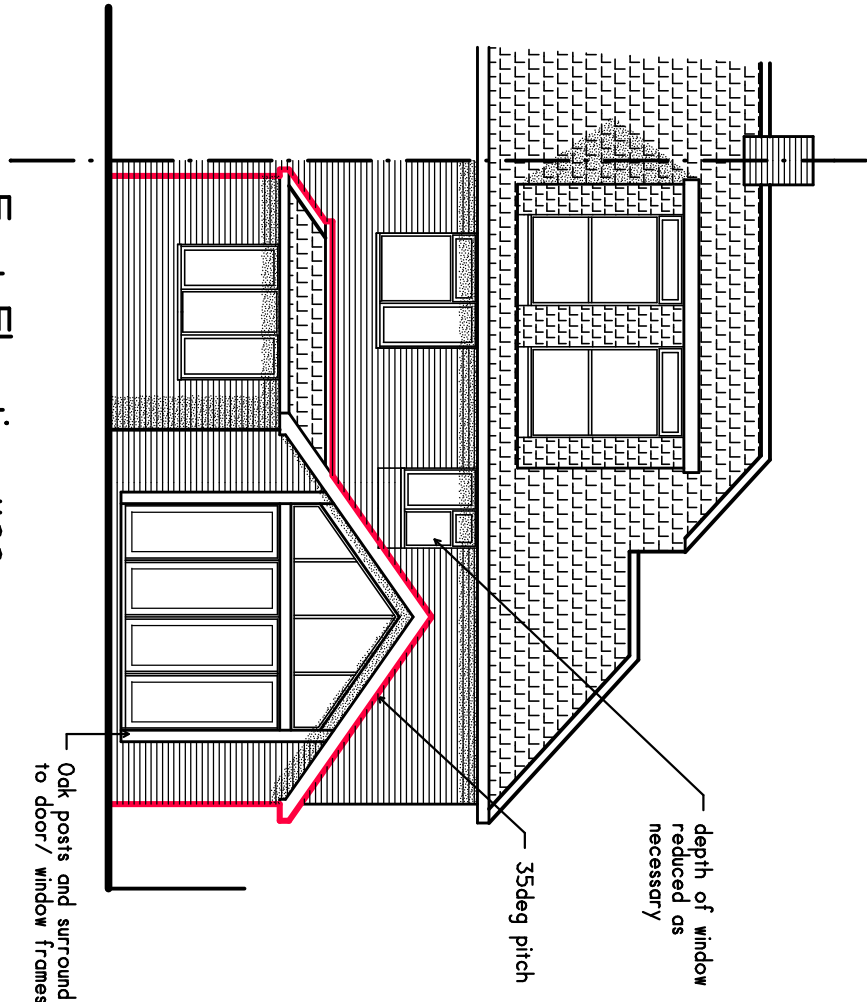

East Elevation 1:100

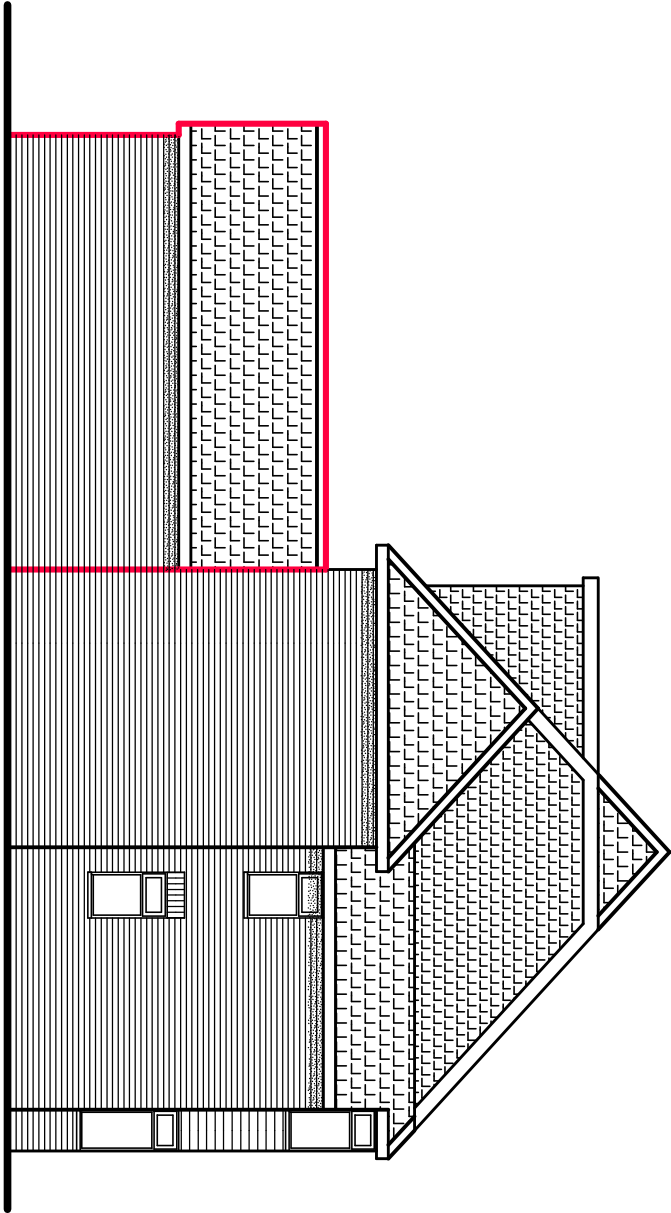


North Elevation 1:100

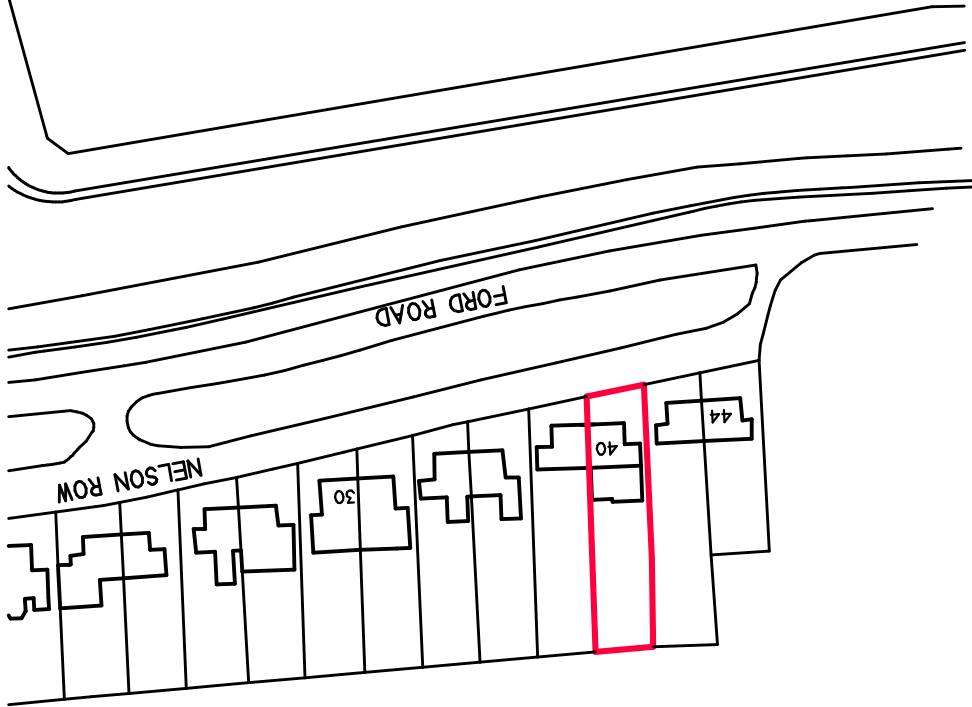


Location Plan 1:1250

© Crown Copyright 2011
Reproduction in whole or in part is prohibited
without the prior permission of Ordnance Survey

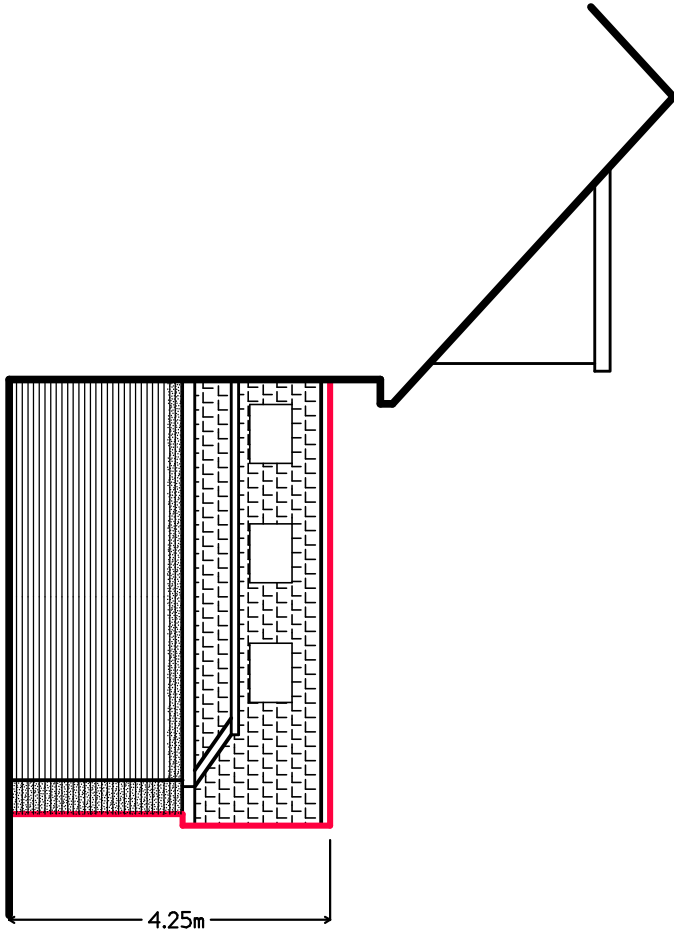


South Elevation 1:100

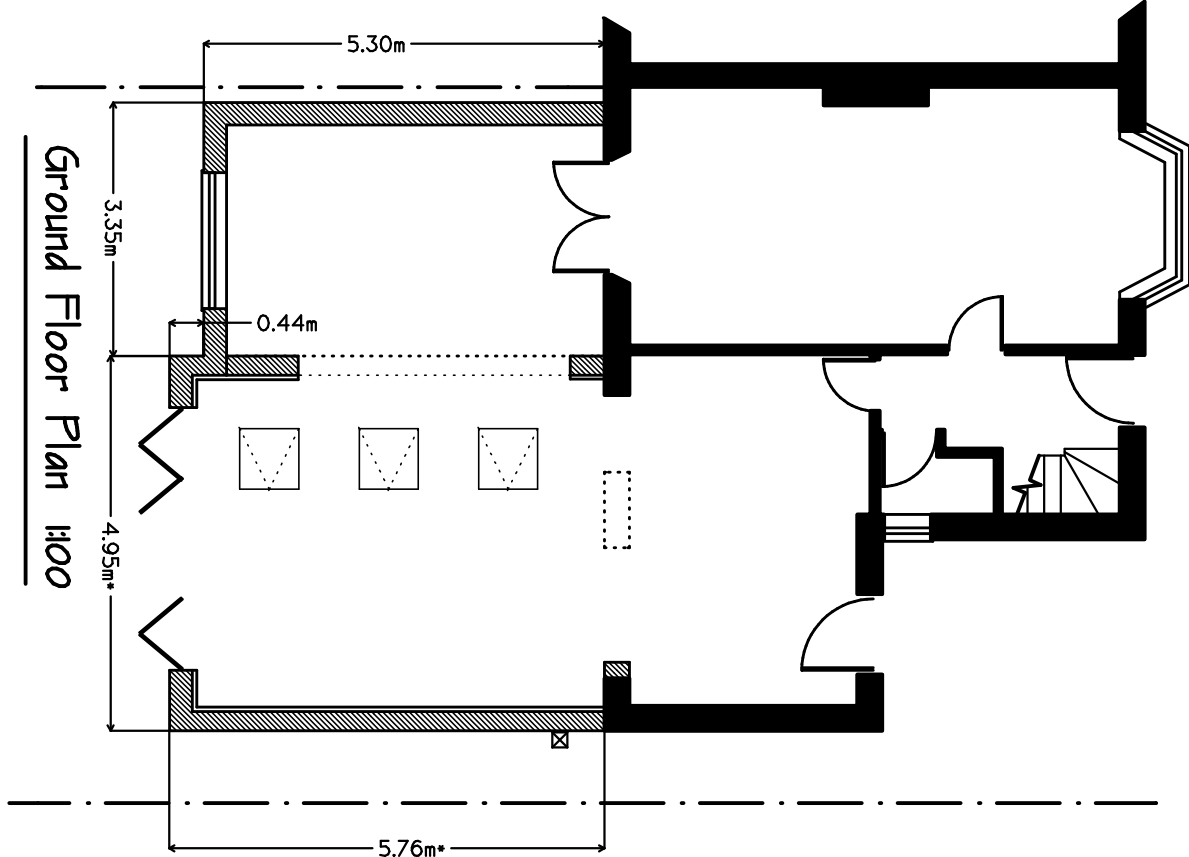

Ground Floor Plan 1:100

--- dimensions indicating the size of the wing conservatory

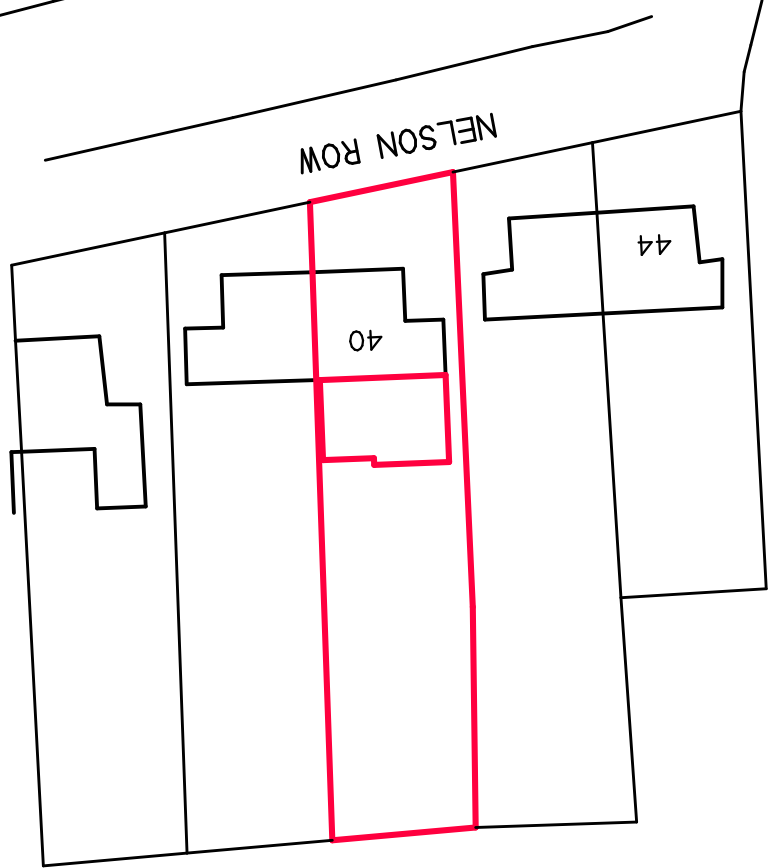

Site Plan 1:500



REV	DATE	DESCRIPTION

CLIENT:

Ms J Carpenter
40 Nelson Row
Ford
BN18 0DD

JOB TITLE:

Proposed single storey extension

At above address


DRAWING TITLE:

Floor plan, elevations etc.

Clive C. Gibbs
BUILDING CONSULTANT

30 Coleridge Close
Goring by Sea
Worthing, West Sussex

Telephone (01903) 243741

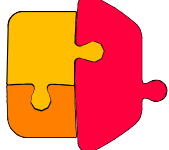

SCALE	As shown
DATE	Nov 11
DRAWN BY	
CHECKED BY	

DRAWING No.

111/1875-1

REV