


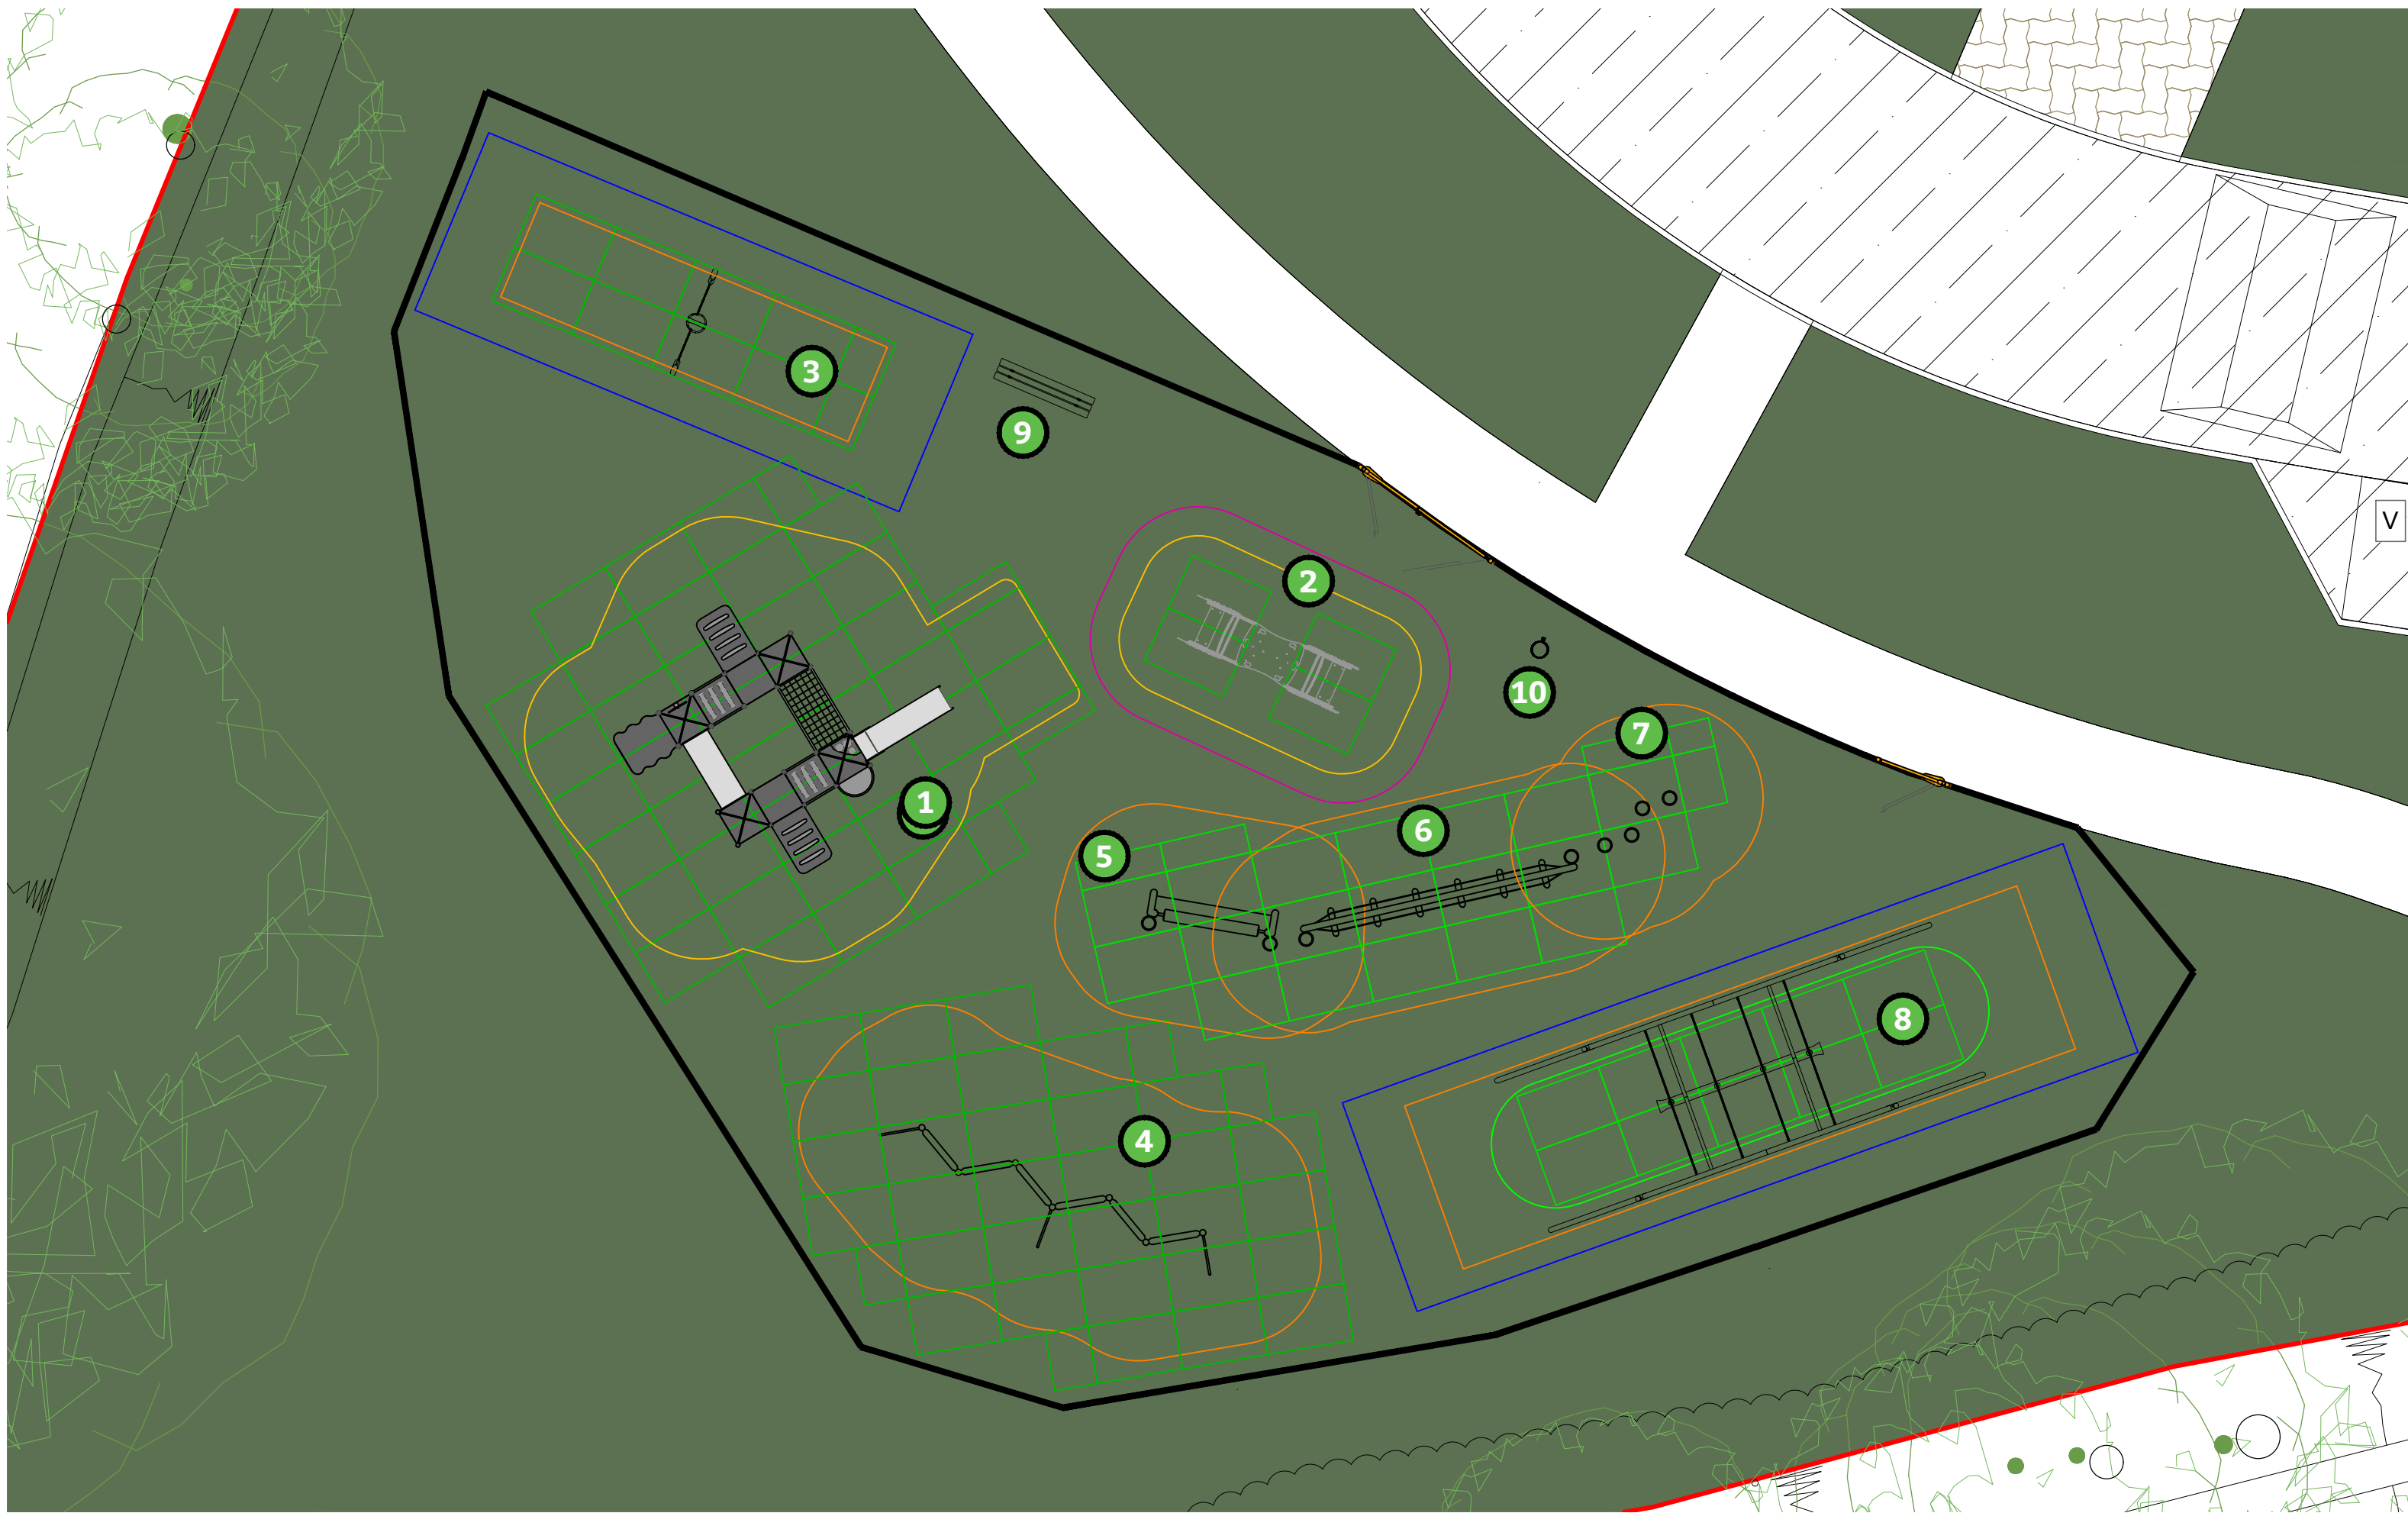

not to scale



GENERAL NOTES

If not indicated on this plan, north point must be confirmed prior to installation to ensure that slides do not face due south.

Exact positions & orientation of new items may be subject to a final site survey and setting out plan.

Any inconsistencies on site should be verified with HAGS before commencement of work.

HAGS recommend that existing trees are risk-assessed by the client to ensure the integrity of accessible branches, that overhanging limbs do not conflict with new play equipment or vehicle access and that the canopy will not produce excessive leaf drop which could cause a hazard within the play area.

This design layout conforms to the relevant EN Safety Standard.

GRASS & GRASS MAT SURFACING

Where equipment is installed directly into grass and the free height of fall is between 0.6m and 1.5m it is the responsibility of the playground operator to ensure that the grass sward is maintained in good order. Where equipment is installed with grass-matt surfacing it is the responsibility of the playground operator to ensure that the grass sward is maintained in good order. When laid directly onto existing grass this surface will follow the natural contours of the ground unless HAGS have specifically detailed additional preparation/levelling/or turf works.



KEY

- Falling Space Zone (EN1176)
- Free Space Zone (EN1176)
- Clearance Zone (EN1176)
- Movement Space (EN16630)
- Training Space (EN16630)

CUSTOMER

Crayfern Homes

PROJECT

Burdell Road Leap 6

TITLE

Design Proposal

HAGS®

T: 0845 260 1655
E: sales@hags.co.uk
W: www.hags.co.uk

HAGS - North
Waterfront Complex
Selby
North Yorkshire
YO8 8AP
United Kingdom

DATE : 4.12.18 SCALE : 1:100 @ A1
DRAWN BY : AG CHECKED BY : TG

DRAWING NUMBER Q-21704-T0G3-C REVISION 0

© HAGS 2018 SHEET 1 OF 1

LEGEND				
KEY	CODE	DESCRIPTION	FHF	SURFACING
1	HAG8055758	UniMini Edsberg	1.6m	40No. Grass Mats
2	HS8056655	Baronessa Multi-User Seesaw	0.7m	4No. Grass Mats
3	HAG8063064	Lillie with Kiddy Seat (Spectrum Yellow)	1.2m	9No. Grass Mats
4	HAG8063246	UniPlay Raxon (wood) Bark Brown Post	2.2m	33No. Grass Mats
5	NG220S	NRG Yukon Log Roll	0.6m	6No. Grass Mats
6	NG201S	NRG Amazon Basin	0.6m	12No. Grass Mats
7	NG207S	NRG Ross Ice Shelf	0.6m	4No. Grass Mats
8	DSVIP(008)	Nexus Viper - Rope Swing Colour Collection 8	1.5m	10No. Grass Mats
9	V-8037101	Ekeby Bench	n/a	n/a
10	HAG8000116	Oxel Litter Bin (25 litres)	n/a	n/a
Supply & install 80lm 1.2m high Bowtop fencing, powder coated black, 12mm bar with 1 x 3m wide Combination gate & 1 x 1.2m wide Pedestrian gate, both in yellow, 12mm bar. 50m2 topsoil & seed general re-instatement. Site to be fully turfed with well established grass by customer prior to installation of play equipment.				