



GREENHOUSE PLAN

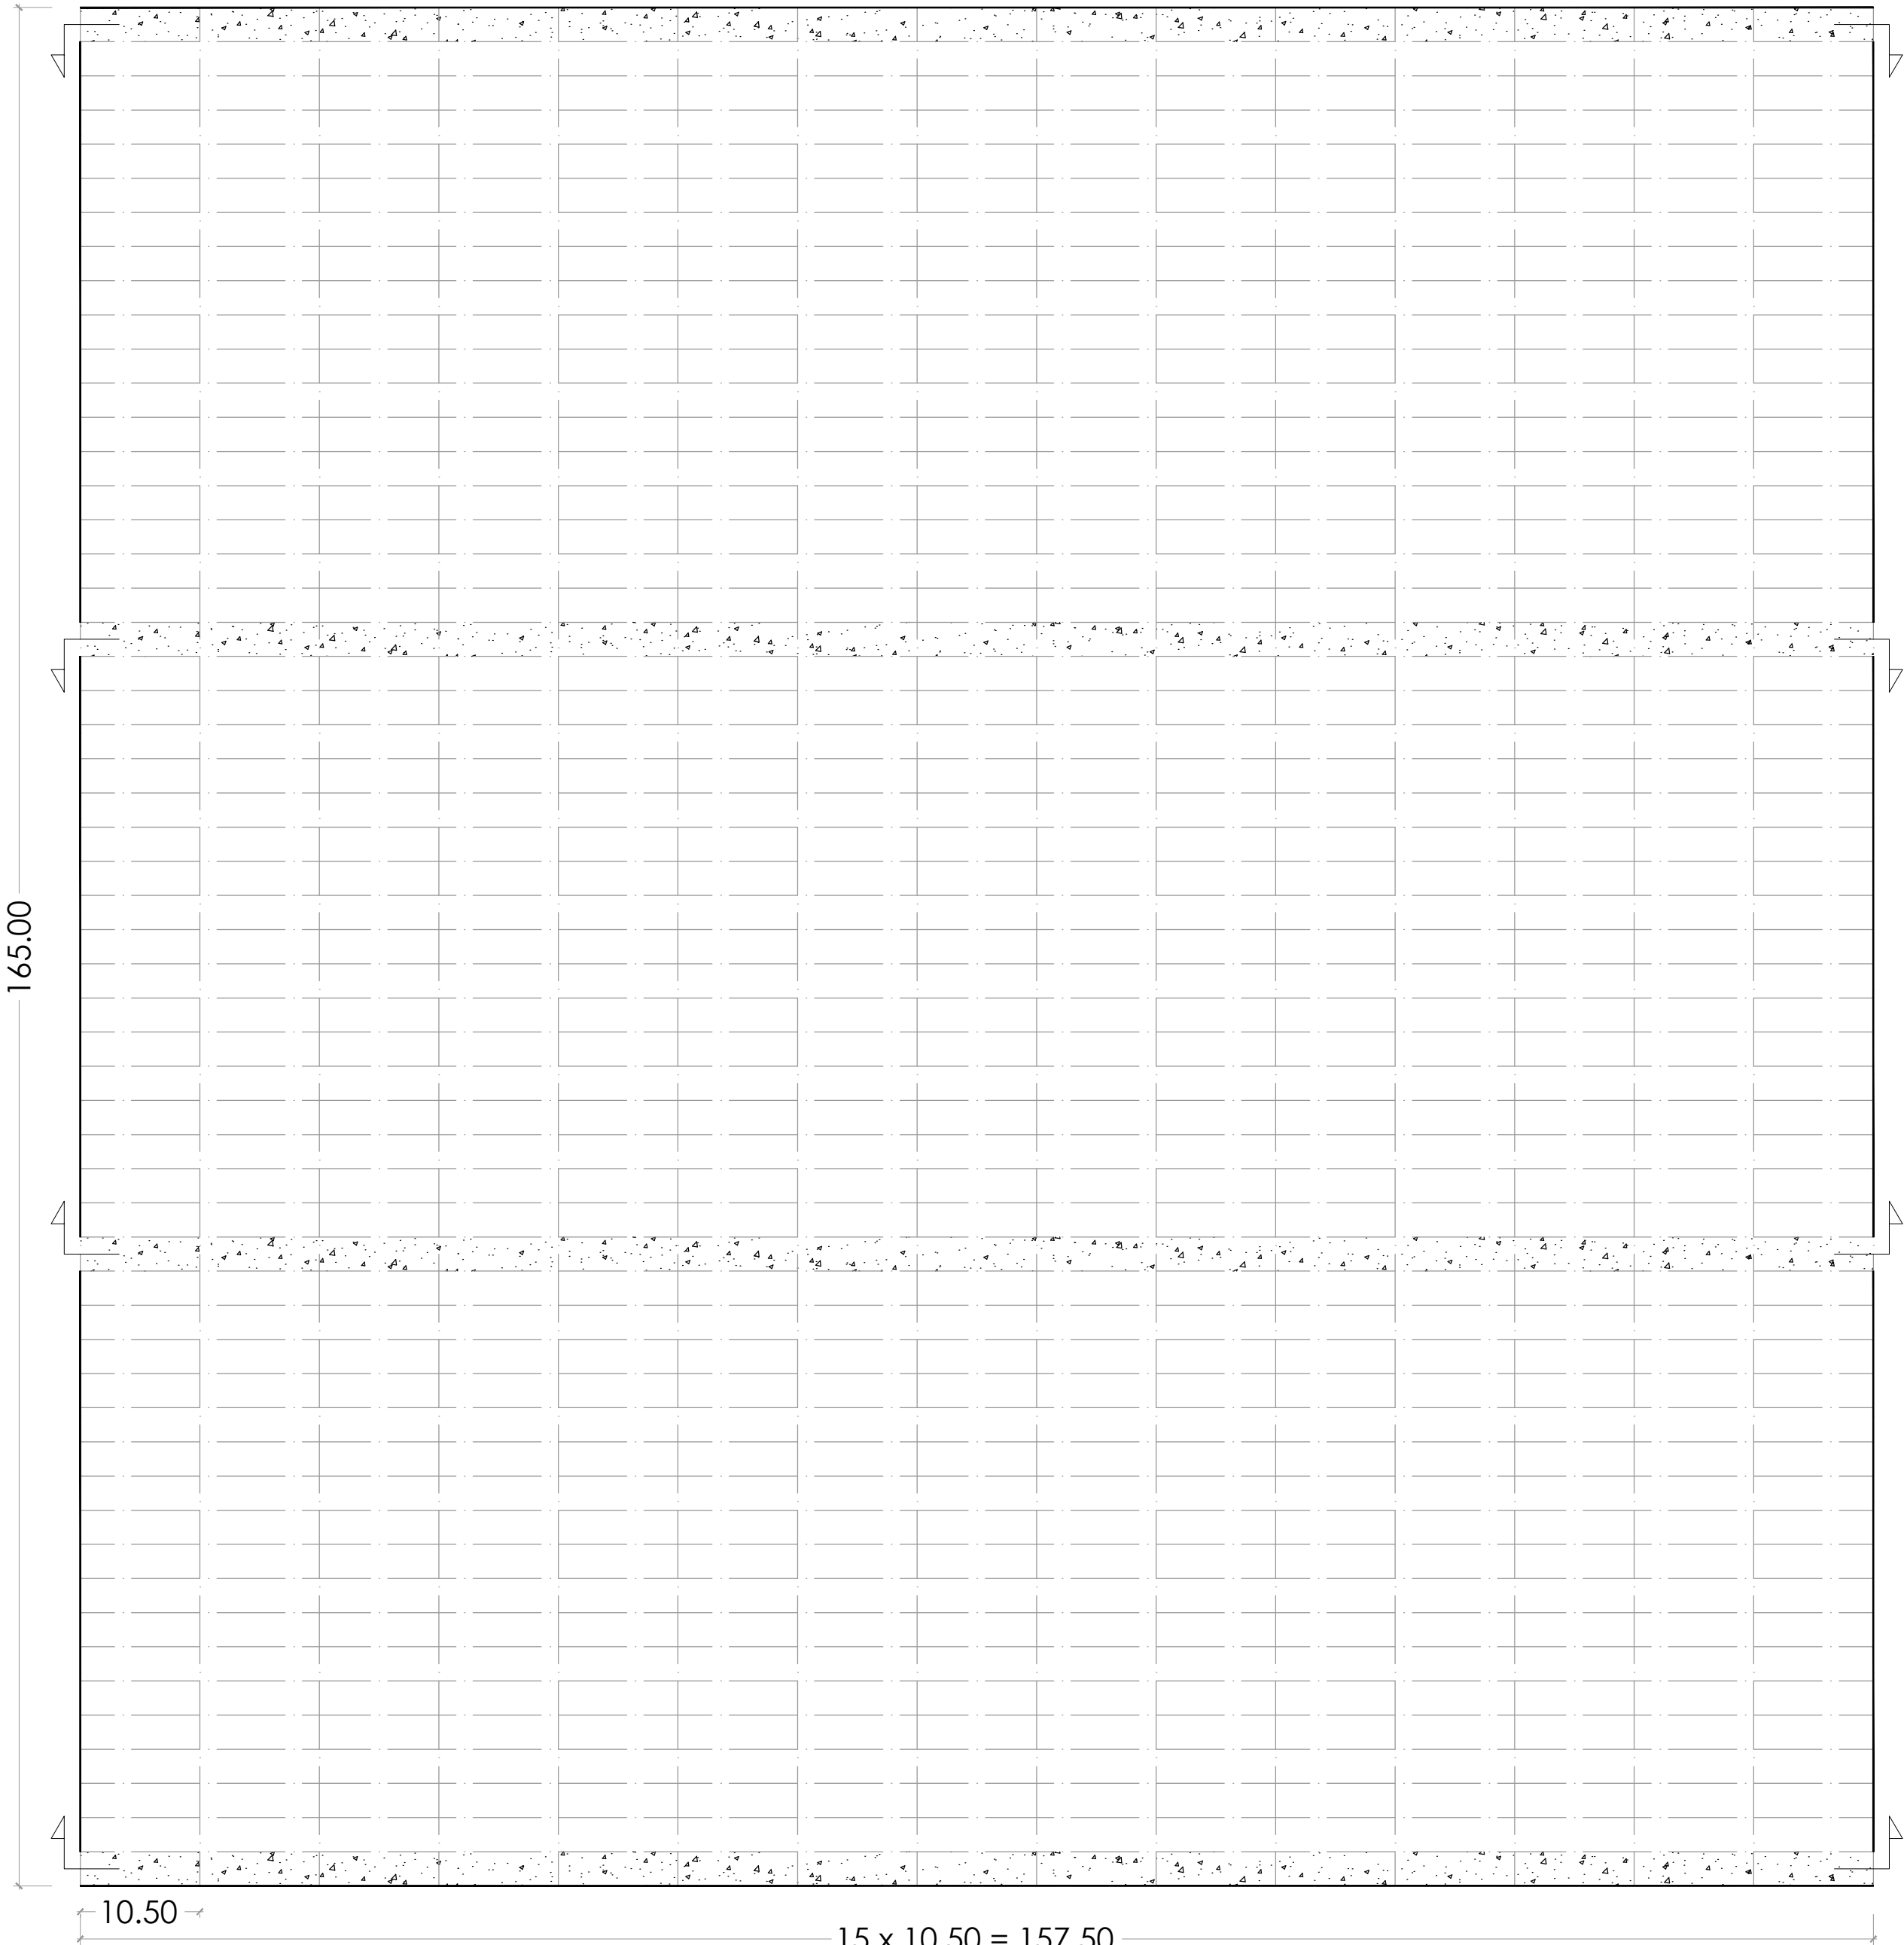

STRUCTURE SECTION

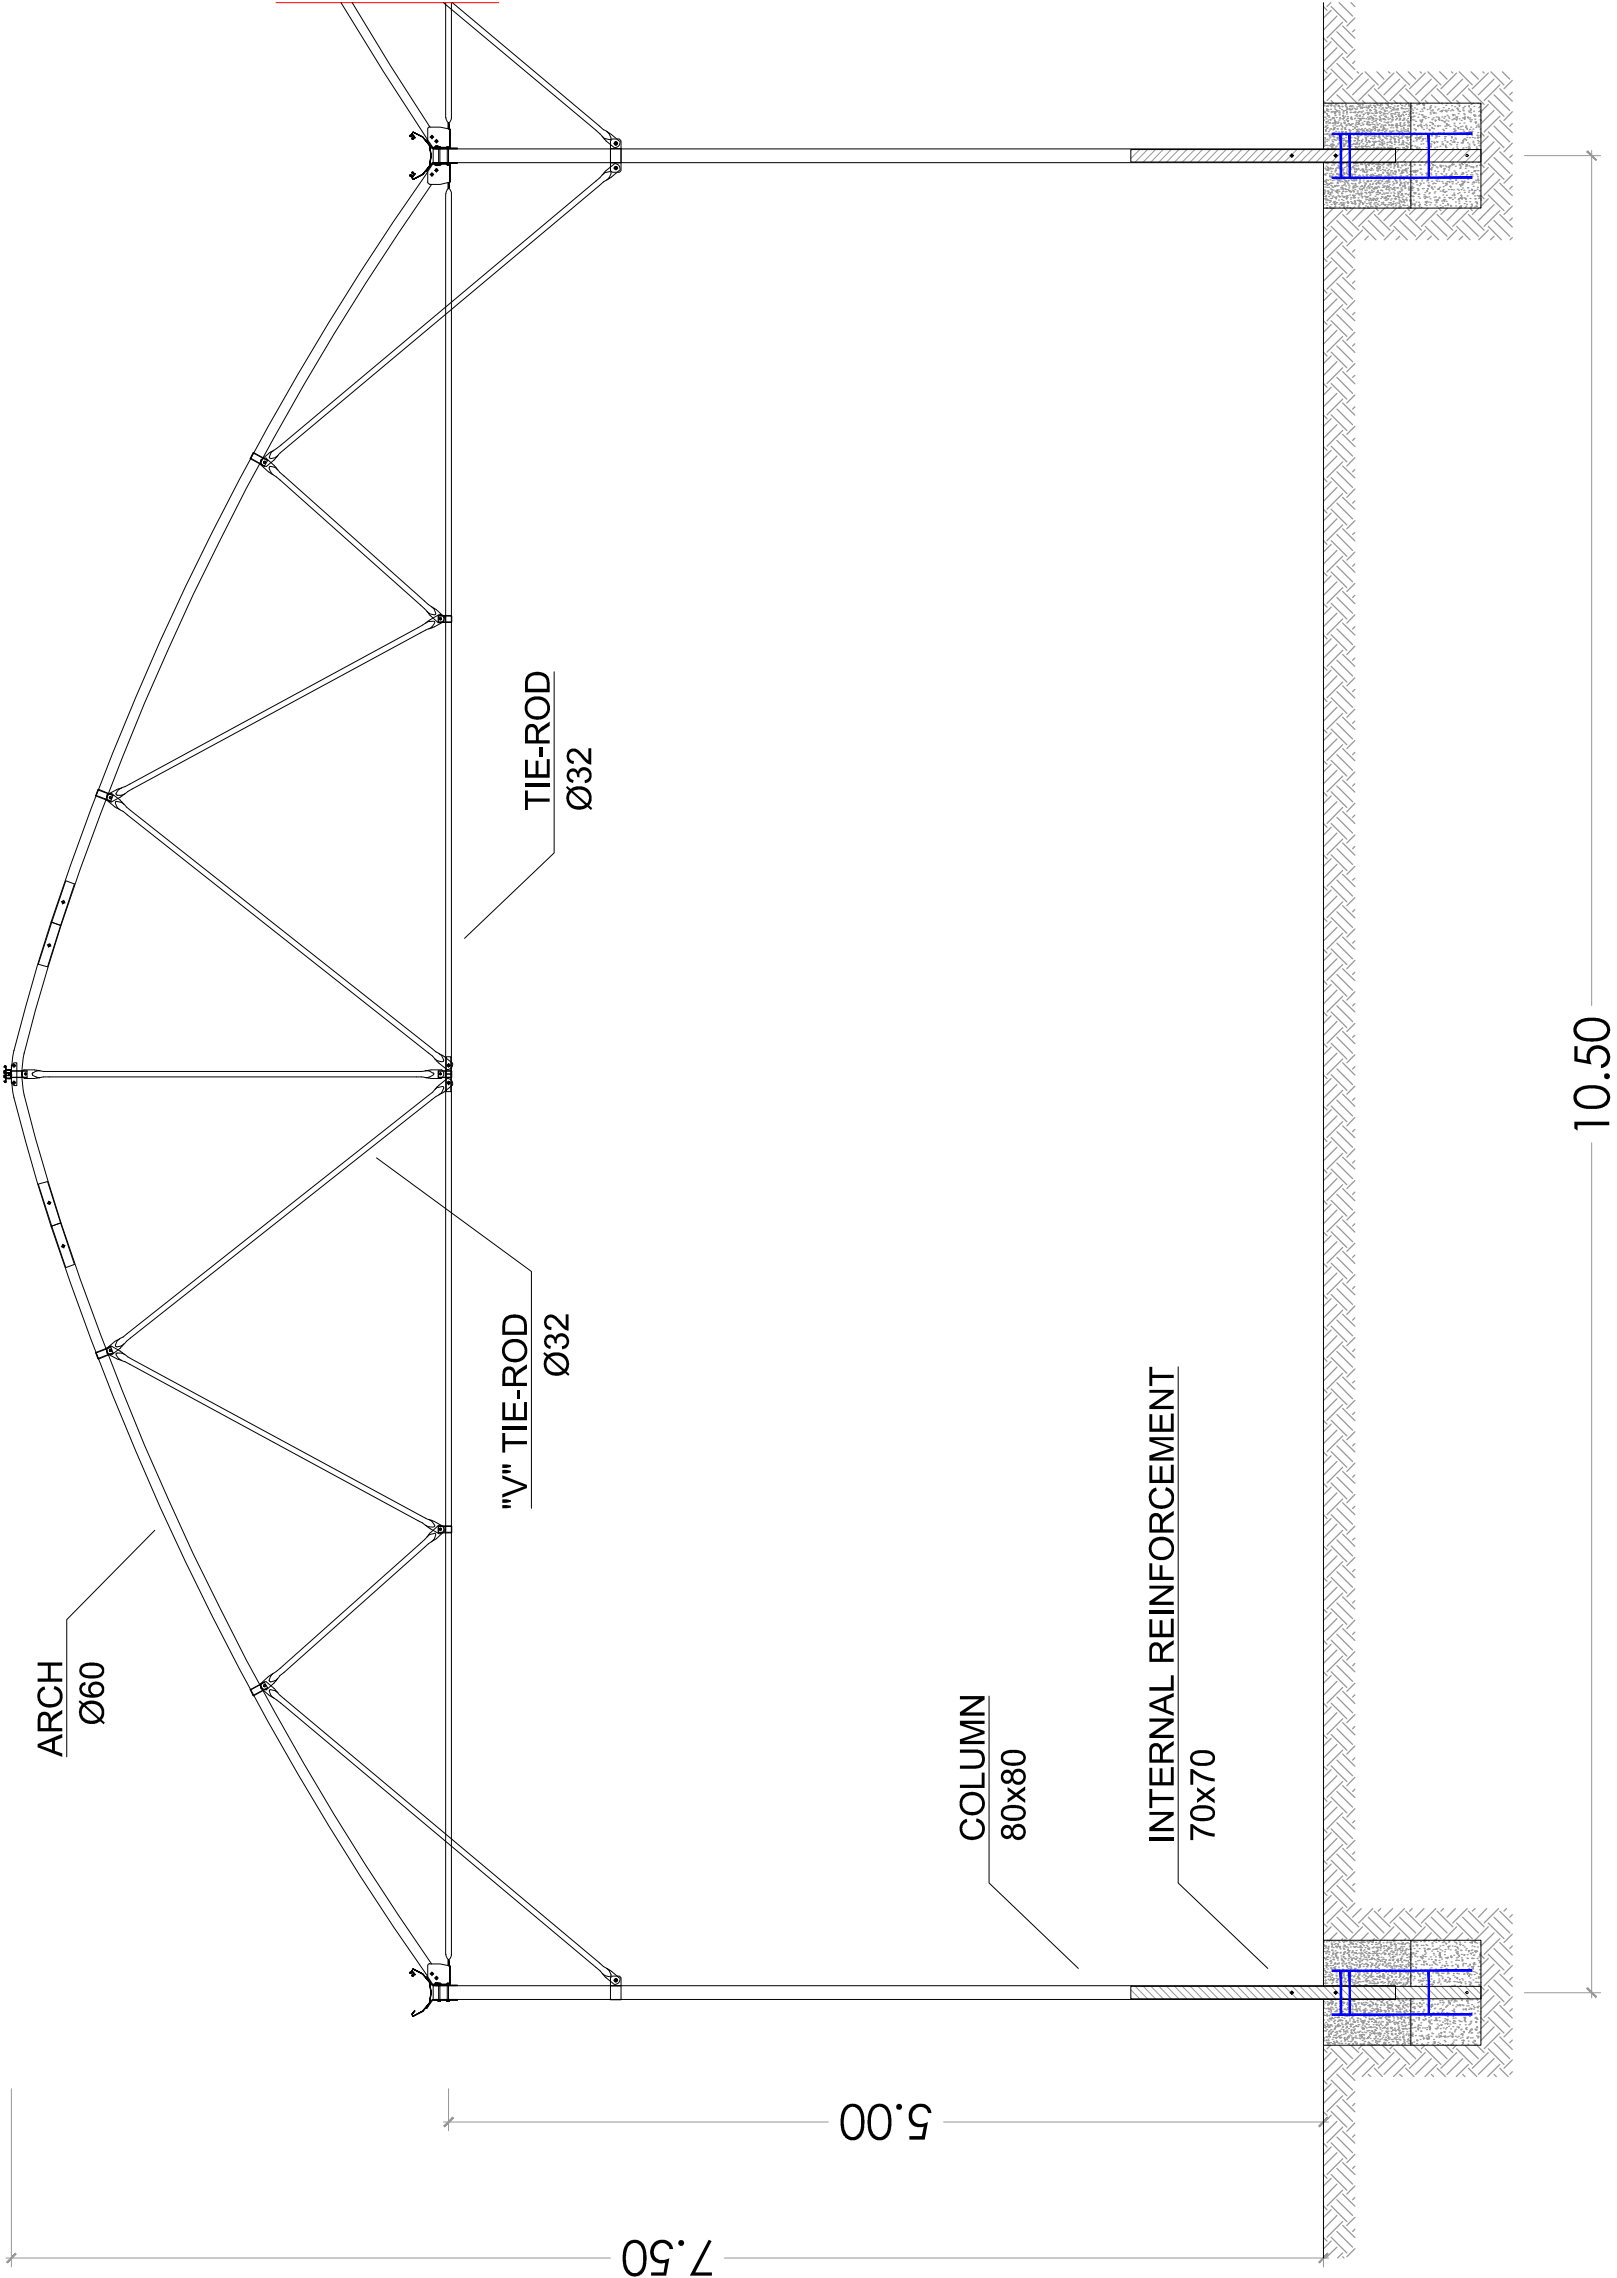

Idromeccanica Lucchini SpA
Via Cavriana, 4 - 46040 Guidizzolo - MANTOVA (ITALY)
Tel. +39 0376 81.84.33
www.lucchiniidromeccanica.it

A2


MODEL :	MULTYATLANTIC EVO 10.50 / 3.00	OFFER :	-
CLIENT :	ALEX FISHER	DESIGNER :	F.M.
ADDRESS :	-	SCALE :	1:
DRAWING :	GREENHOUSE PLAN - STRUCTURE SECTION	PROJECT DATE :	13/09/2018
DRAWING N° :	1.01	REVIEW DATE :	.
REV N° :	00	M24 REV.01 DEL 11.01.2017	

A termine di legge, ci riserviamo la proprietà del presente disegno. E' vietato riprodurlo, comunicarlo a terzi o a ditte concorrenti senza nostra preventiva autorizzazione.
According to the law we reserve the property of the present technical draw. It is strictly forbidden to reproduce it, to communicate it to third parts or competitors withoutour preventive authorization.


Sistema di Gestione per la Qualità ISO 9001:2008
Cert. n. AJAEU/11/12570



SIDE VIEW

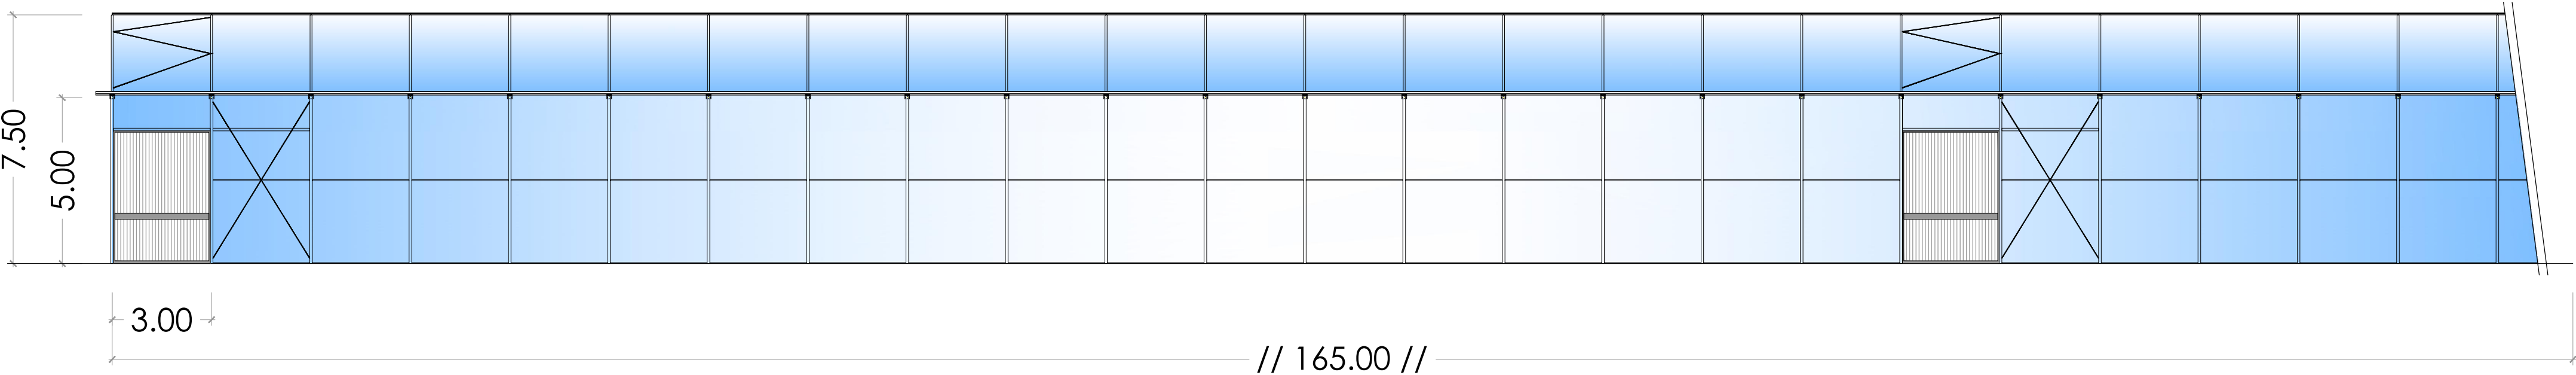

FRONT VIEW

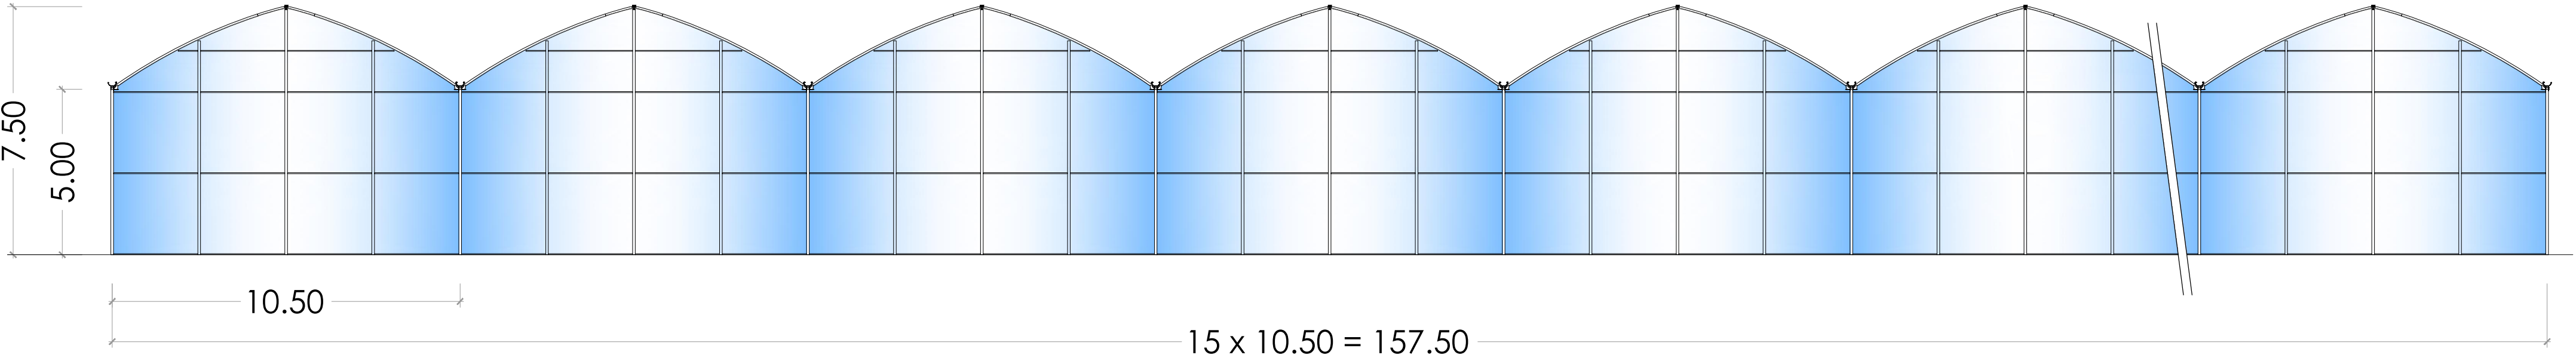



Idromeccanica

LUCCHINI

greenhouses - equipment



Idromeccanica Lucchini SpA

Via Cavriana, 4 - 46040 Guidizzolo - MANTOVA (ITALY)

Tel. +39 0376 81.84.33

www.lucchiniidromeccanica.it

A2

MODEL :	MULTYATLANTIC EVO 10.50 / 3.00	OFFER :	-
CLIENT :	ALEX FISHER	DESIGNER :	F.M.
ADDRESS :	-	SCALE :	1:
DRAWING :	VIEWS	PROJECT DATE :	13/09/2018
DRAWING N° :	1.02	REVIEW DATE :	.
REV N° :	00	M24 REV.01 DEL 11.01.2017	
A termine di legge, ci riserviamo la proprietà del presente disegno. E' vietato riprodurlo, comunicarlo a terzi o a ditte concorrenti senza nostra preventiva autorizzazione. According to the law we reserve the property of the present technical draw. It is strictly forbidden to reproduce it, to communicate it to third parts or competitors withoutour preventive authorization.		Sistema di Gestione per la Qualità ISO 9001:2008 Cert. n. AJAEU/11/12570 	

ARUN DISTRICT COUNCIL F30/18/AG