


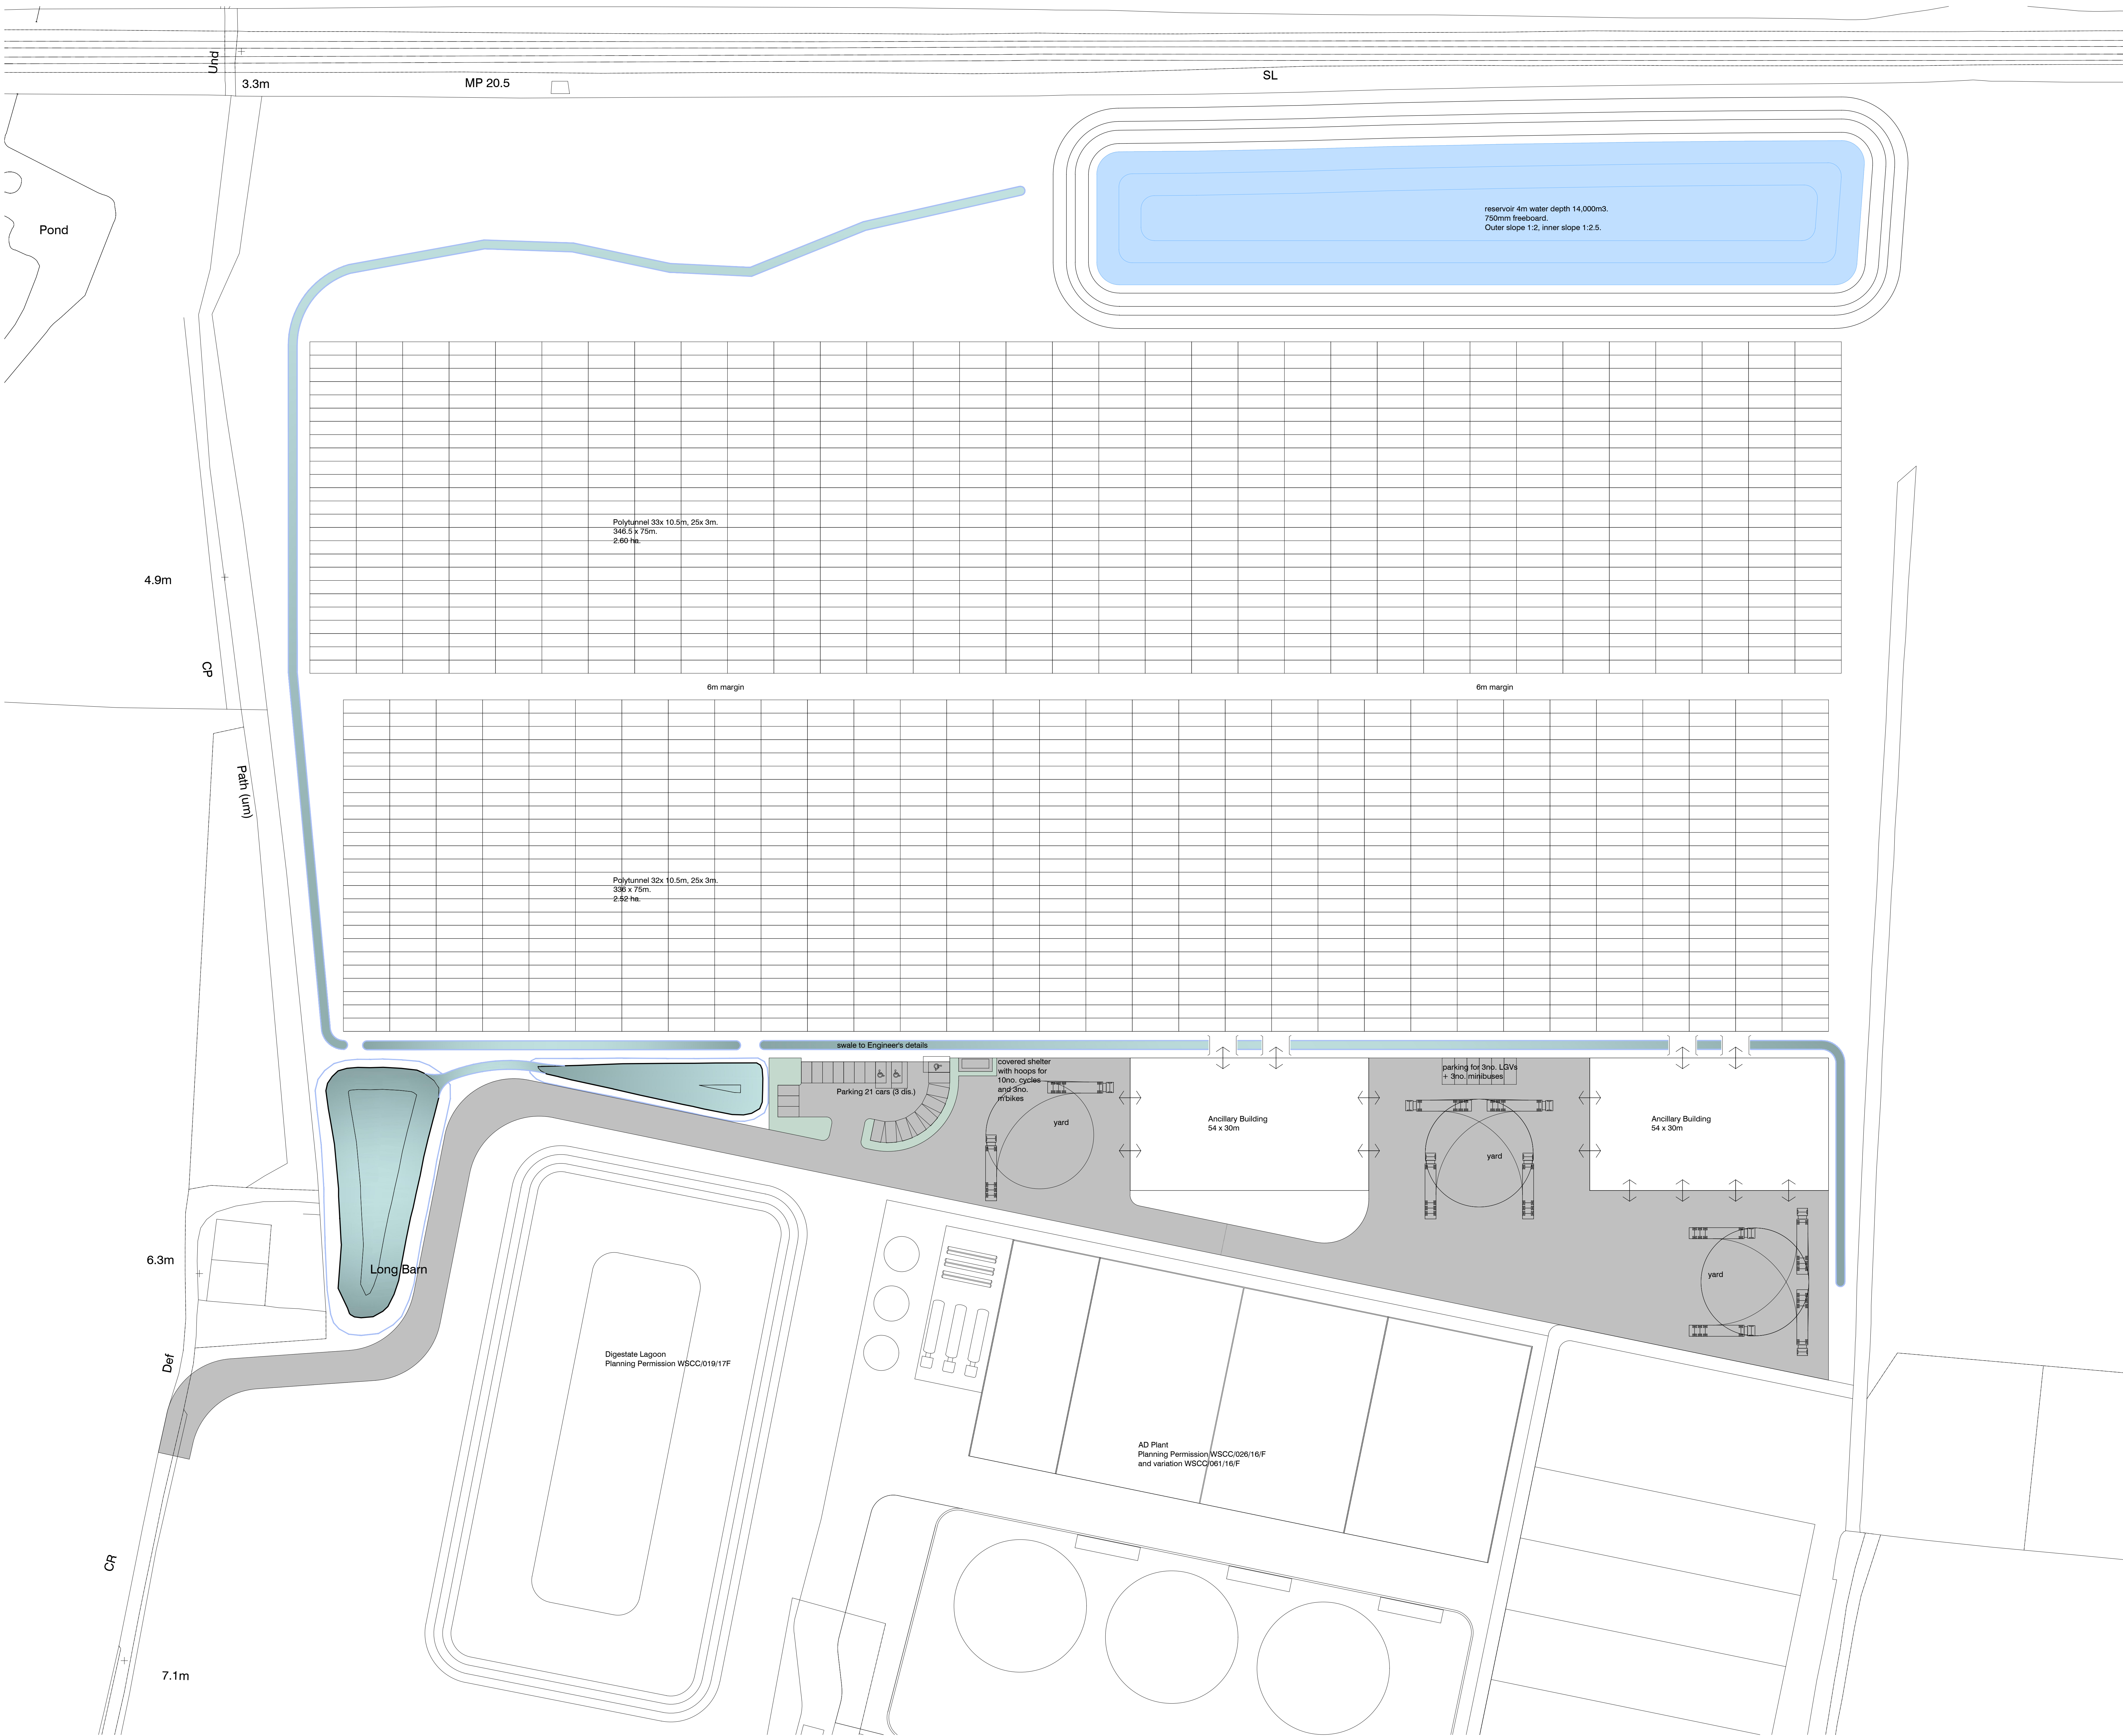

PO6	Swale indicated, parking for vans, bikes, etc shown.	25.04.19
PO5	Amended to comments.	20.12.18
PO4	Amended to comments.	22.11.18
PO3	Amended to comments.	22.11.18
PO2	Amended to comments.	21.11.18
PO1	Issued for comment.	15.11.18

rev	description	date
status		



CURTIS LEEVES TECHNICAL LTD
01243 378070 | mail@coltechnical.co.uk

client	Agricultural Investments Limited
project	Wicks Farm Polytunnels
location	Wicks Farm
site	Ford

date	scale @ AD	drawn	checked
12.11.18	1:500	GBC	GBC
project no.	drawing no.	rev	rev
1849	PA02		PO6