



SIDE VIEW

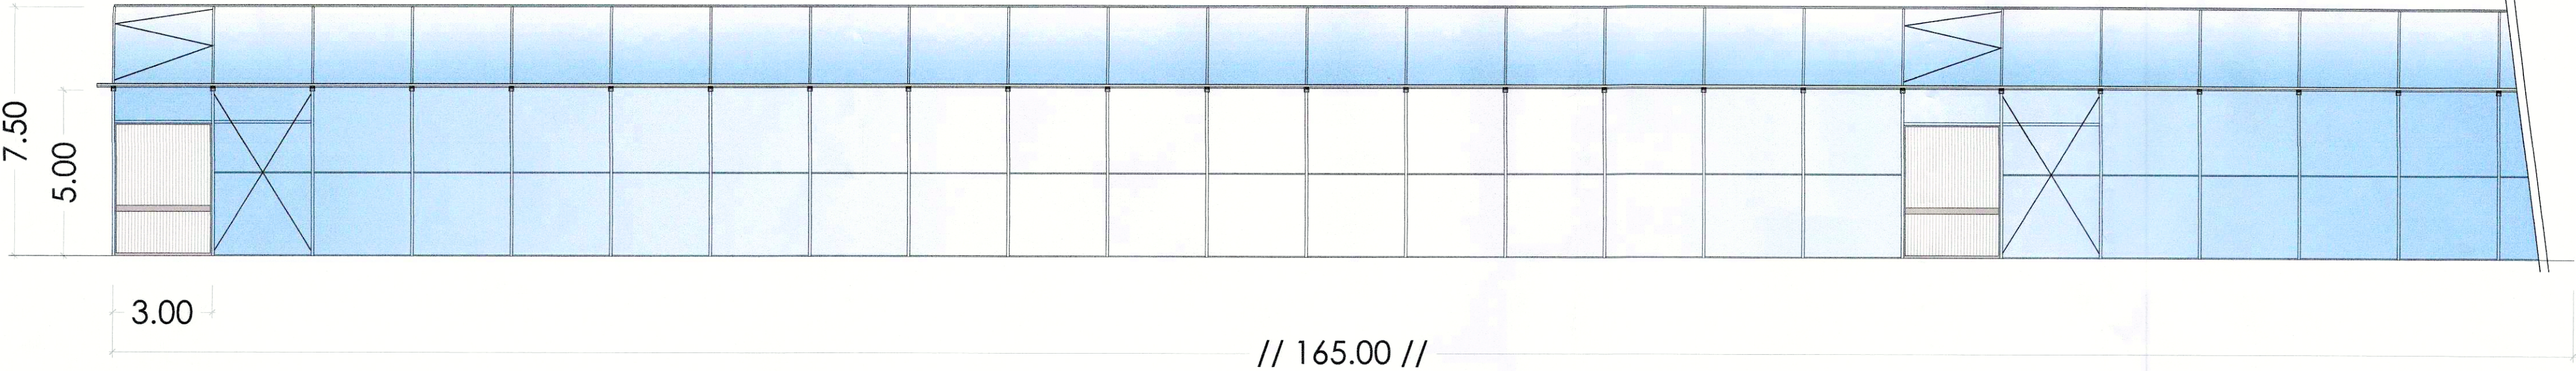

FRONT VIEW

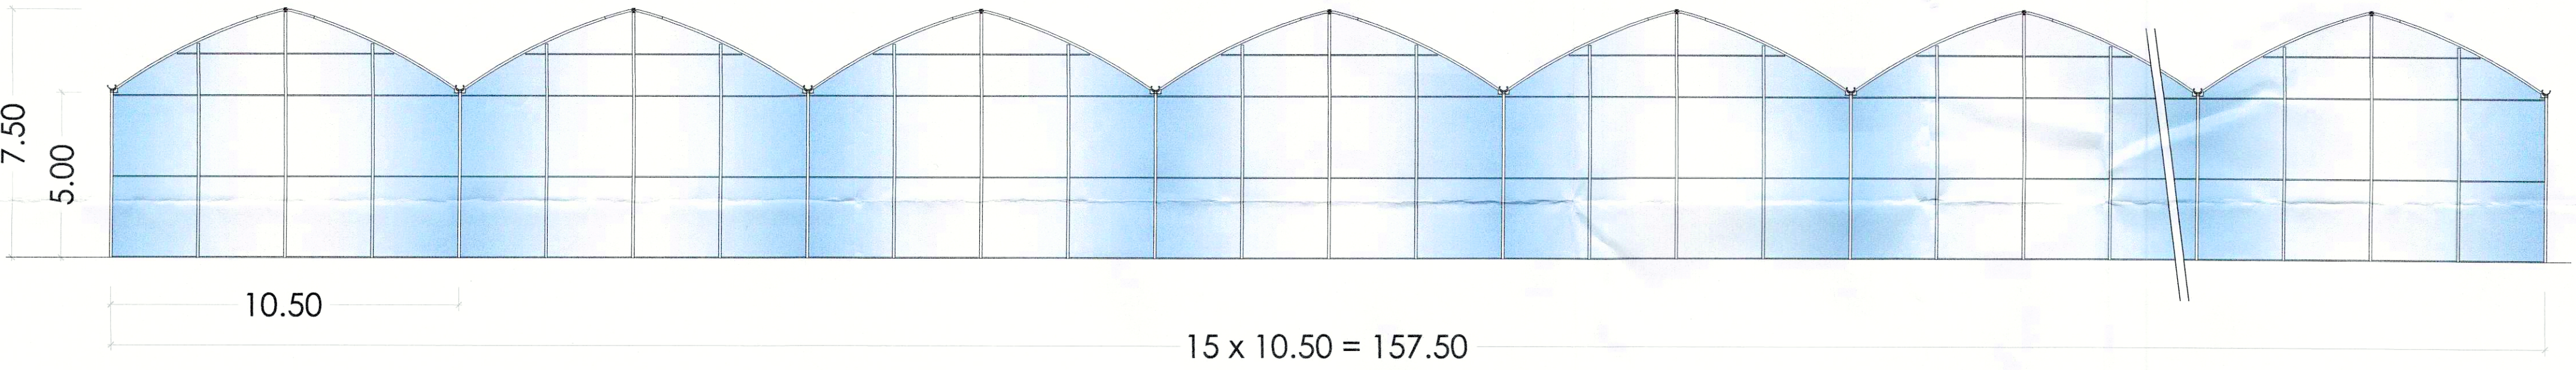



idromeccanica

LUCCHINI

greenhouses - equipment

1947

2017

70

Years

Idromeccanica Lucchini SpA

Via Cavriana, 4 - 46040 Guidizzolo - MANTOVA (ITALY)

Tel. +39 0376 81.84.33

www.lucchiniidromeccanica.it

MODEL :

MULTYATLANTIC EVO 10.50 / 3.00

CLIENT :

ALEX FISHER

ADDRESS :

-

DRAWING :

VIEWS

DRAWING N° :

1.02

REV N° :

00

OFFER :

-

DESIGNER :

F.M.

SCALE :

1:

PROJECT DATE :

13/09/2018

REVIEW DATE :

.

M24 REV.01 DEL 11.01.2017

A termine di legge, ci riserviamo la proprietà del presente disegno. E' vietato riprodurlo, comunicarlo a terzi o a ditte concorrenti senza nostra preventiva autorizzazione.

According to the law we reserve the property of the present technical draw. It is strictly forbidden to reproduce it, to communicate it to third parts or competitors withoutour preventive authorization.

Sistema di Gestione per la Qualità ISO 9001:2008

Cert. n. AJAEU/11/12570



A2