



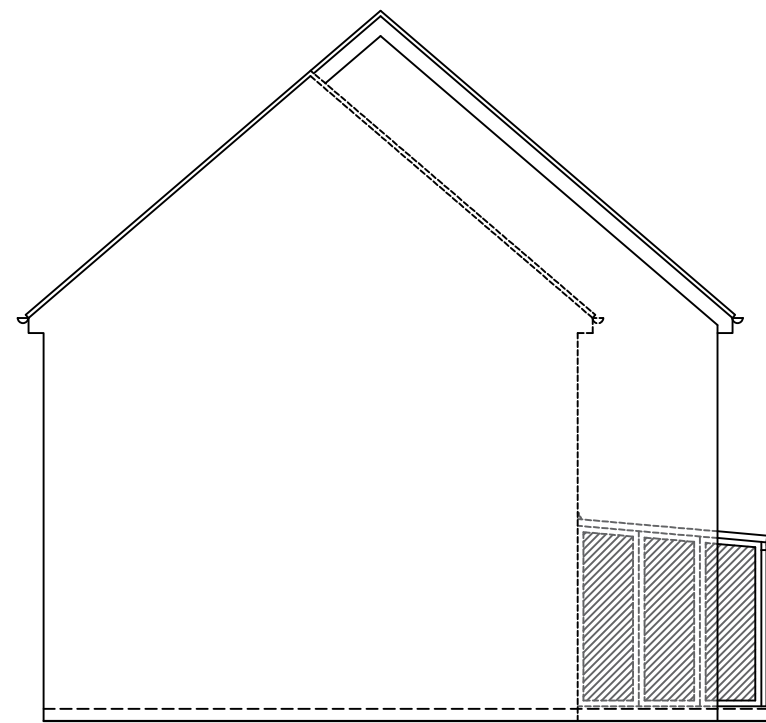


SOUTH ELEVATION

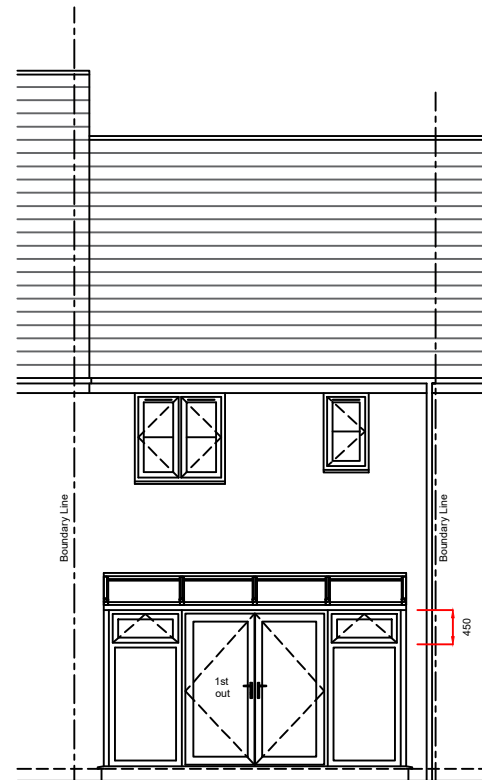


EAST ELEVATION

Overall double door walk-through
1712mm, primary door walk-through
821mm, these are approximate sizes.

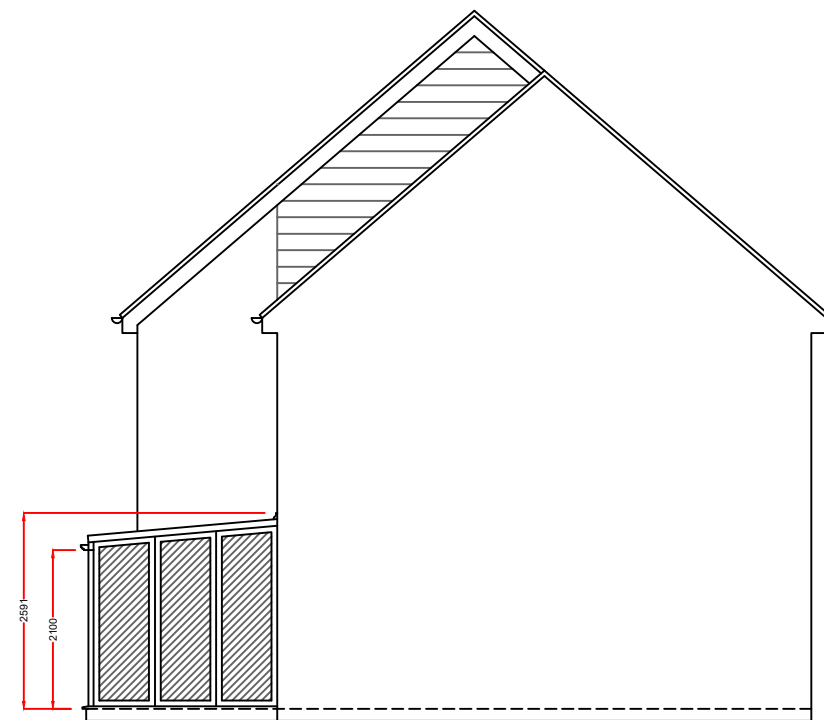


NORTH ELEVATION

PVCu Insulated Panels

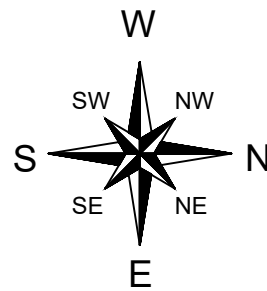

PLAN

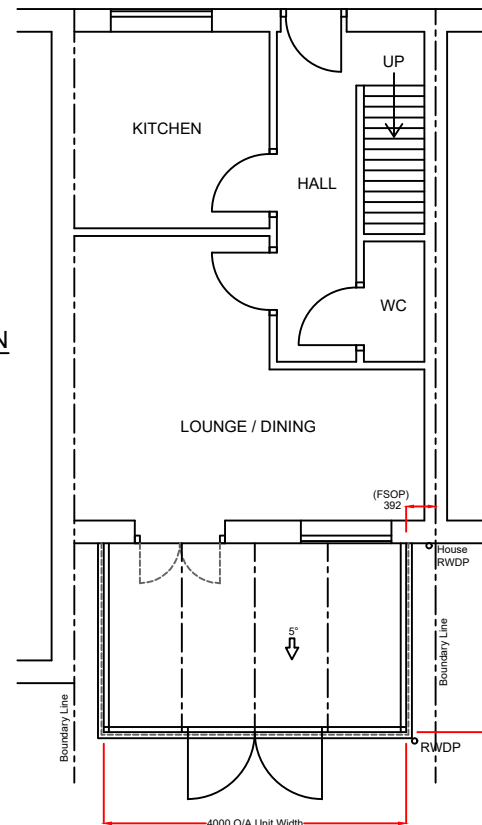

Product Specification:

Roof:

Roof Type: **Aluminium Rafter with PVCu Capping**
Roof Glazing: Solarroof Glass
Obscure Glass: N/A
Roof external colour: **WHITE**
Roof Internal colour: **WHITE**

Frames/Doors:

Frame type: **High Impact PVCu Mainframe**
External Colour : **WHITE**
Internal Colour : **WHITE**

Rev.	Date	Description	Initials



TELEPHONE: 0800 093 3015

V04 September 2024

Drawing title: **Proposed Plan and Elevations**

Contract No. : **90017718**

Page 2 of 2

Proposed: **PVCu Conservatory**
At: **5 BARGE CLOSE**
YAPTON
ARUNDEL, WEST SUSSEX
BN18 0FX

Drawers initials: **DJP**

Scale : **1:100**

Date: **16-12-25**

Notes:

All glazing to be toughened glass.

Existing physical barrier to remain

These drawings are the property of Anglian Home Improvements and must not be used, distributed, loaned or copied without the express permission of Anglian Home Improvements.

All dimensions are in millimetres (mm) unless noted otherwise.

Do not use for base laying purposes

Produced on A3 paper

4 3 2 1 0 1:50 Scale Bar 1:100 0 1 2 3 4 5 6 7 8 9 10